

WEST ELEVATION

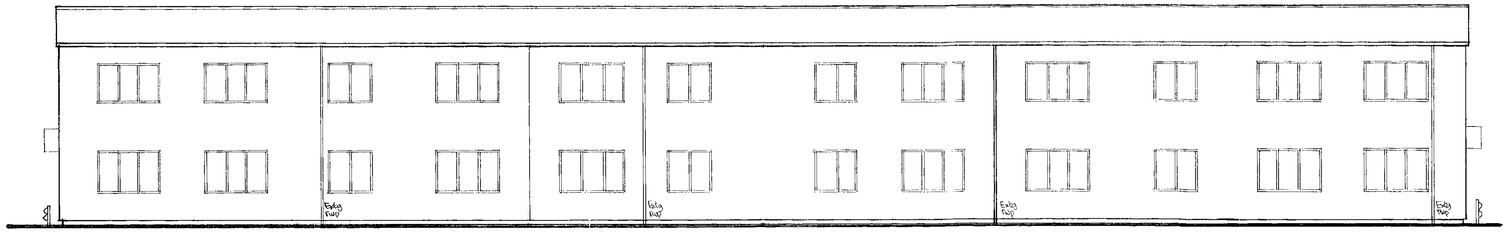

EAST ELEVATION

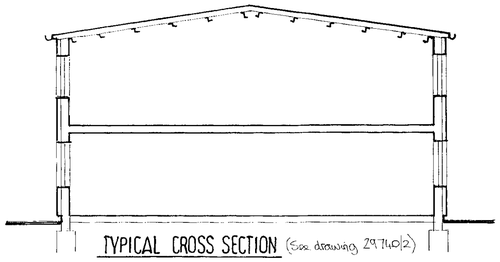

TYPICAL CROSS SECTION (See drawing 29740/2)

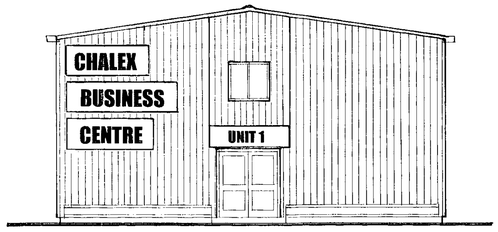

TYPICAL END ELEVATION

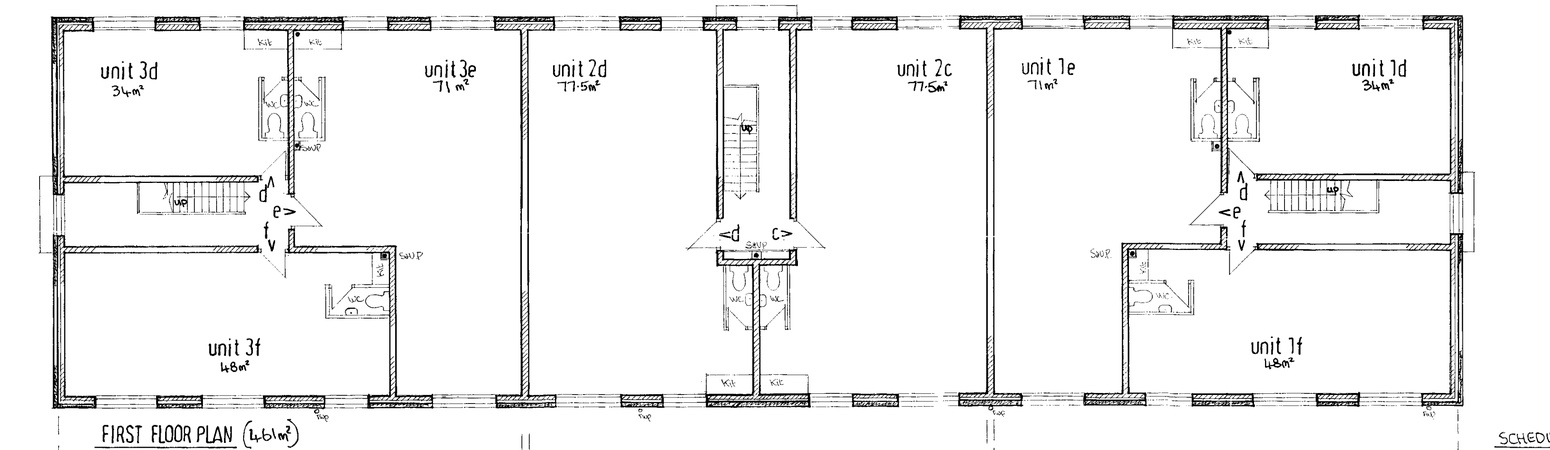

FIRST FLOOR PLAN (461m²)

SCHEDULE OF AREAS

BLOCK	1	299m²
BLOCK	2	310m²
BLOCK	3	299m²
		908m² (9770ft²)

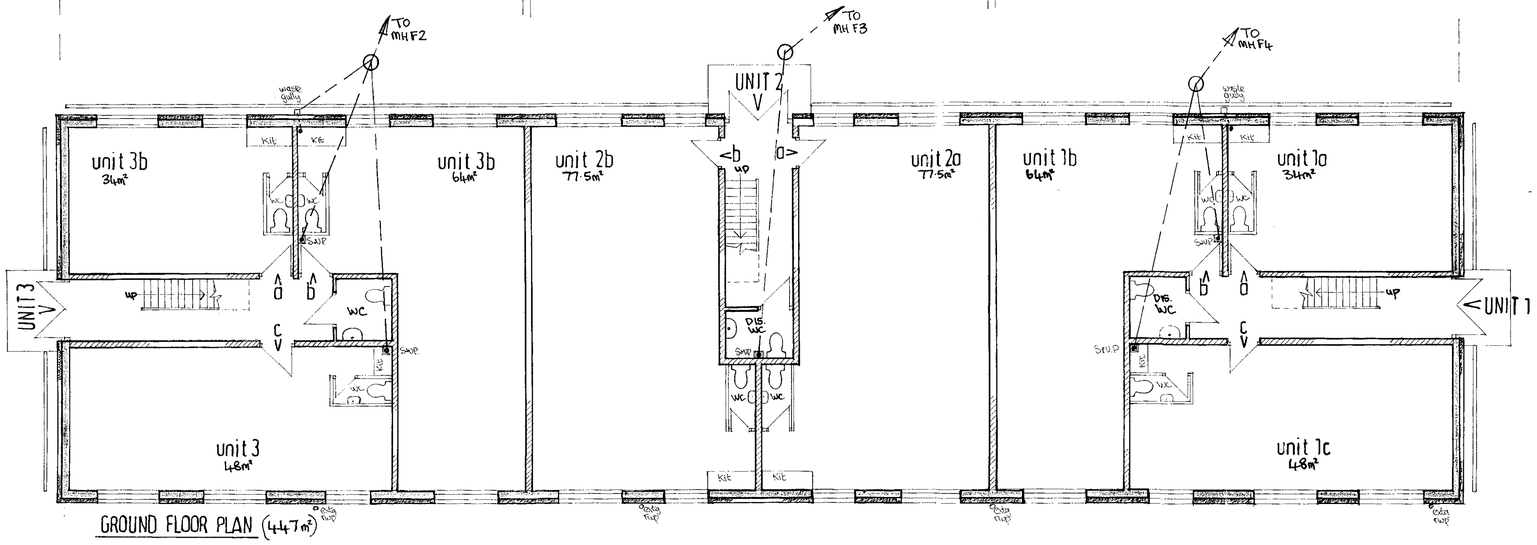

GROUND FLOOR PLAN (447m²)

no.	date	by	revision
B	04-09	GJ	BCO details added. General amendments.
A	03-09	GJ	

project
CHALEX WORKS
MANOR HALL ROAD
SOUTHWICK

title
BLOCKS 1-5 AMENDMENTS

GRAHAM JOHNSON DESIGNS
37A PORTLAND ROAD, HOVE
EAST SUSSEX BN3 5DQ
Tel: 01273 821200
Fax: 01273 729933

date 3-09
scale 1-100
drawn G.J.
drawing number 29740/1/B

IF IN DOUBT ASK — REFER ALL QUERIES TO ISSUING OFFICE — FIGURED DIMENSIONS TAKE PREFERENCE OVER SCALED DIMS