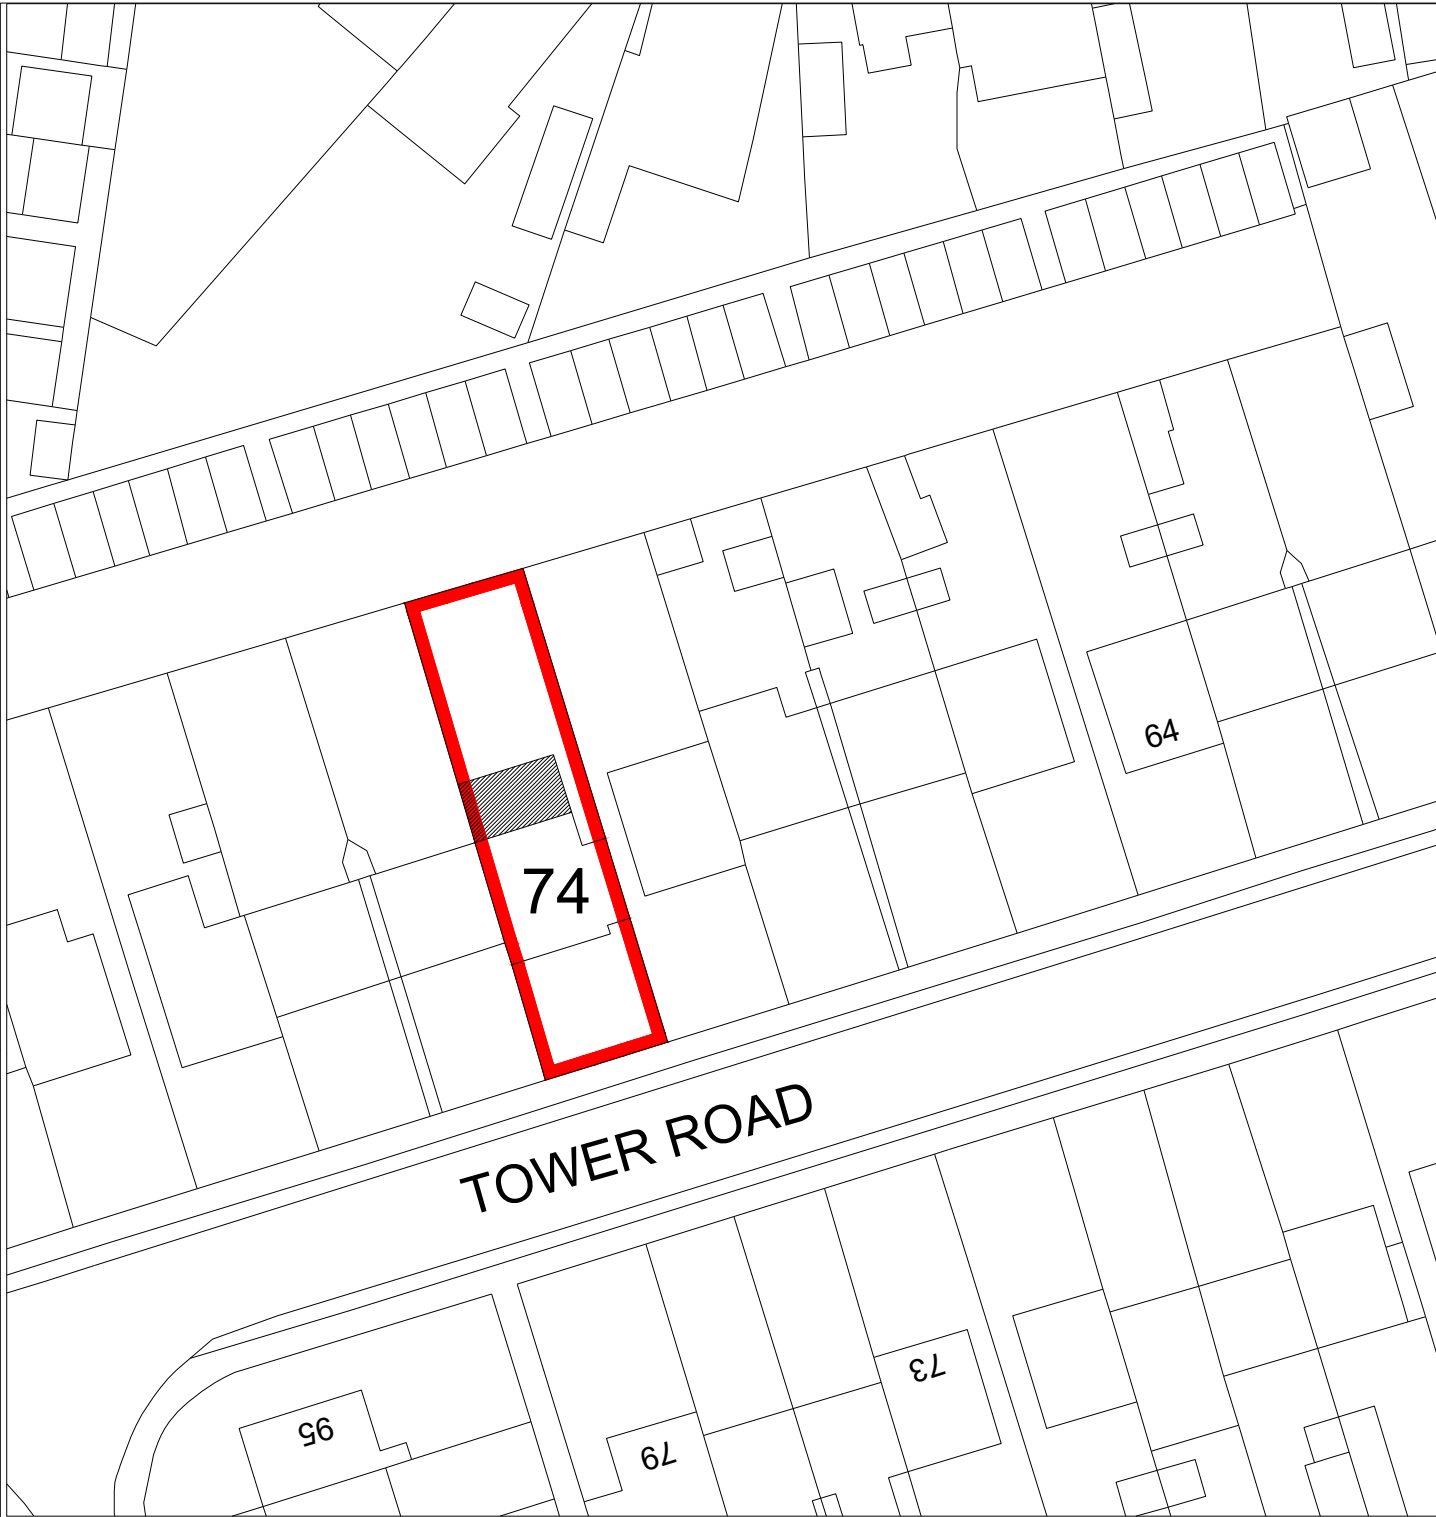


Notes	 5 Chancetonbury Road, Hove, East Sussex, BN3 6EL T: 01273 325541 E: martin@mccurdyarchitecture.com W: www.mccurdyarchitecture.com	Client John Kelly & Emmanuelle Fournier-Kelly Project Title 74 Tower Road, Lancing, BRIGHTON, BN15 9HT.	Drawing Series and Title Rear extension Lawful Development Certificate application - Block Plan Drawing number 0609-26-04 Scale @ A4 1:500
--------------	--	---	--