


Location Plan

Site Address: 6, Ashurst Close, Goring, Worthing, BN12 4SP

Date Produced: 03-Aug-2026

Scale: 1:1250 @A3

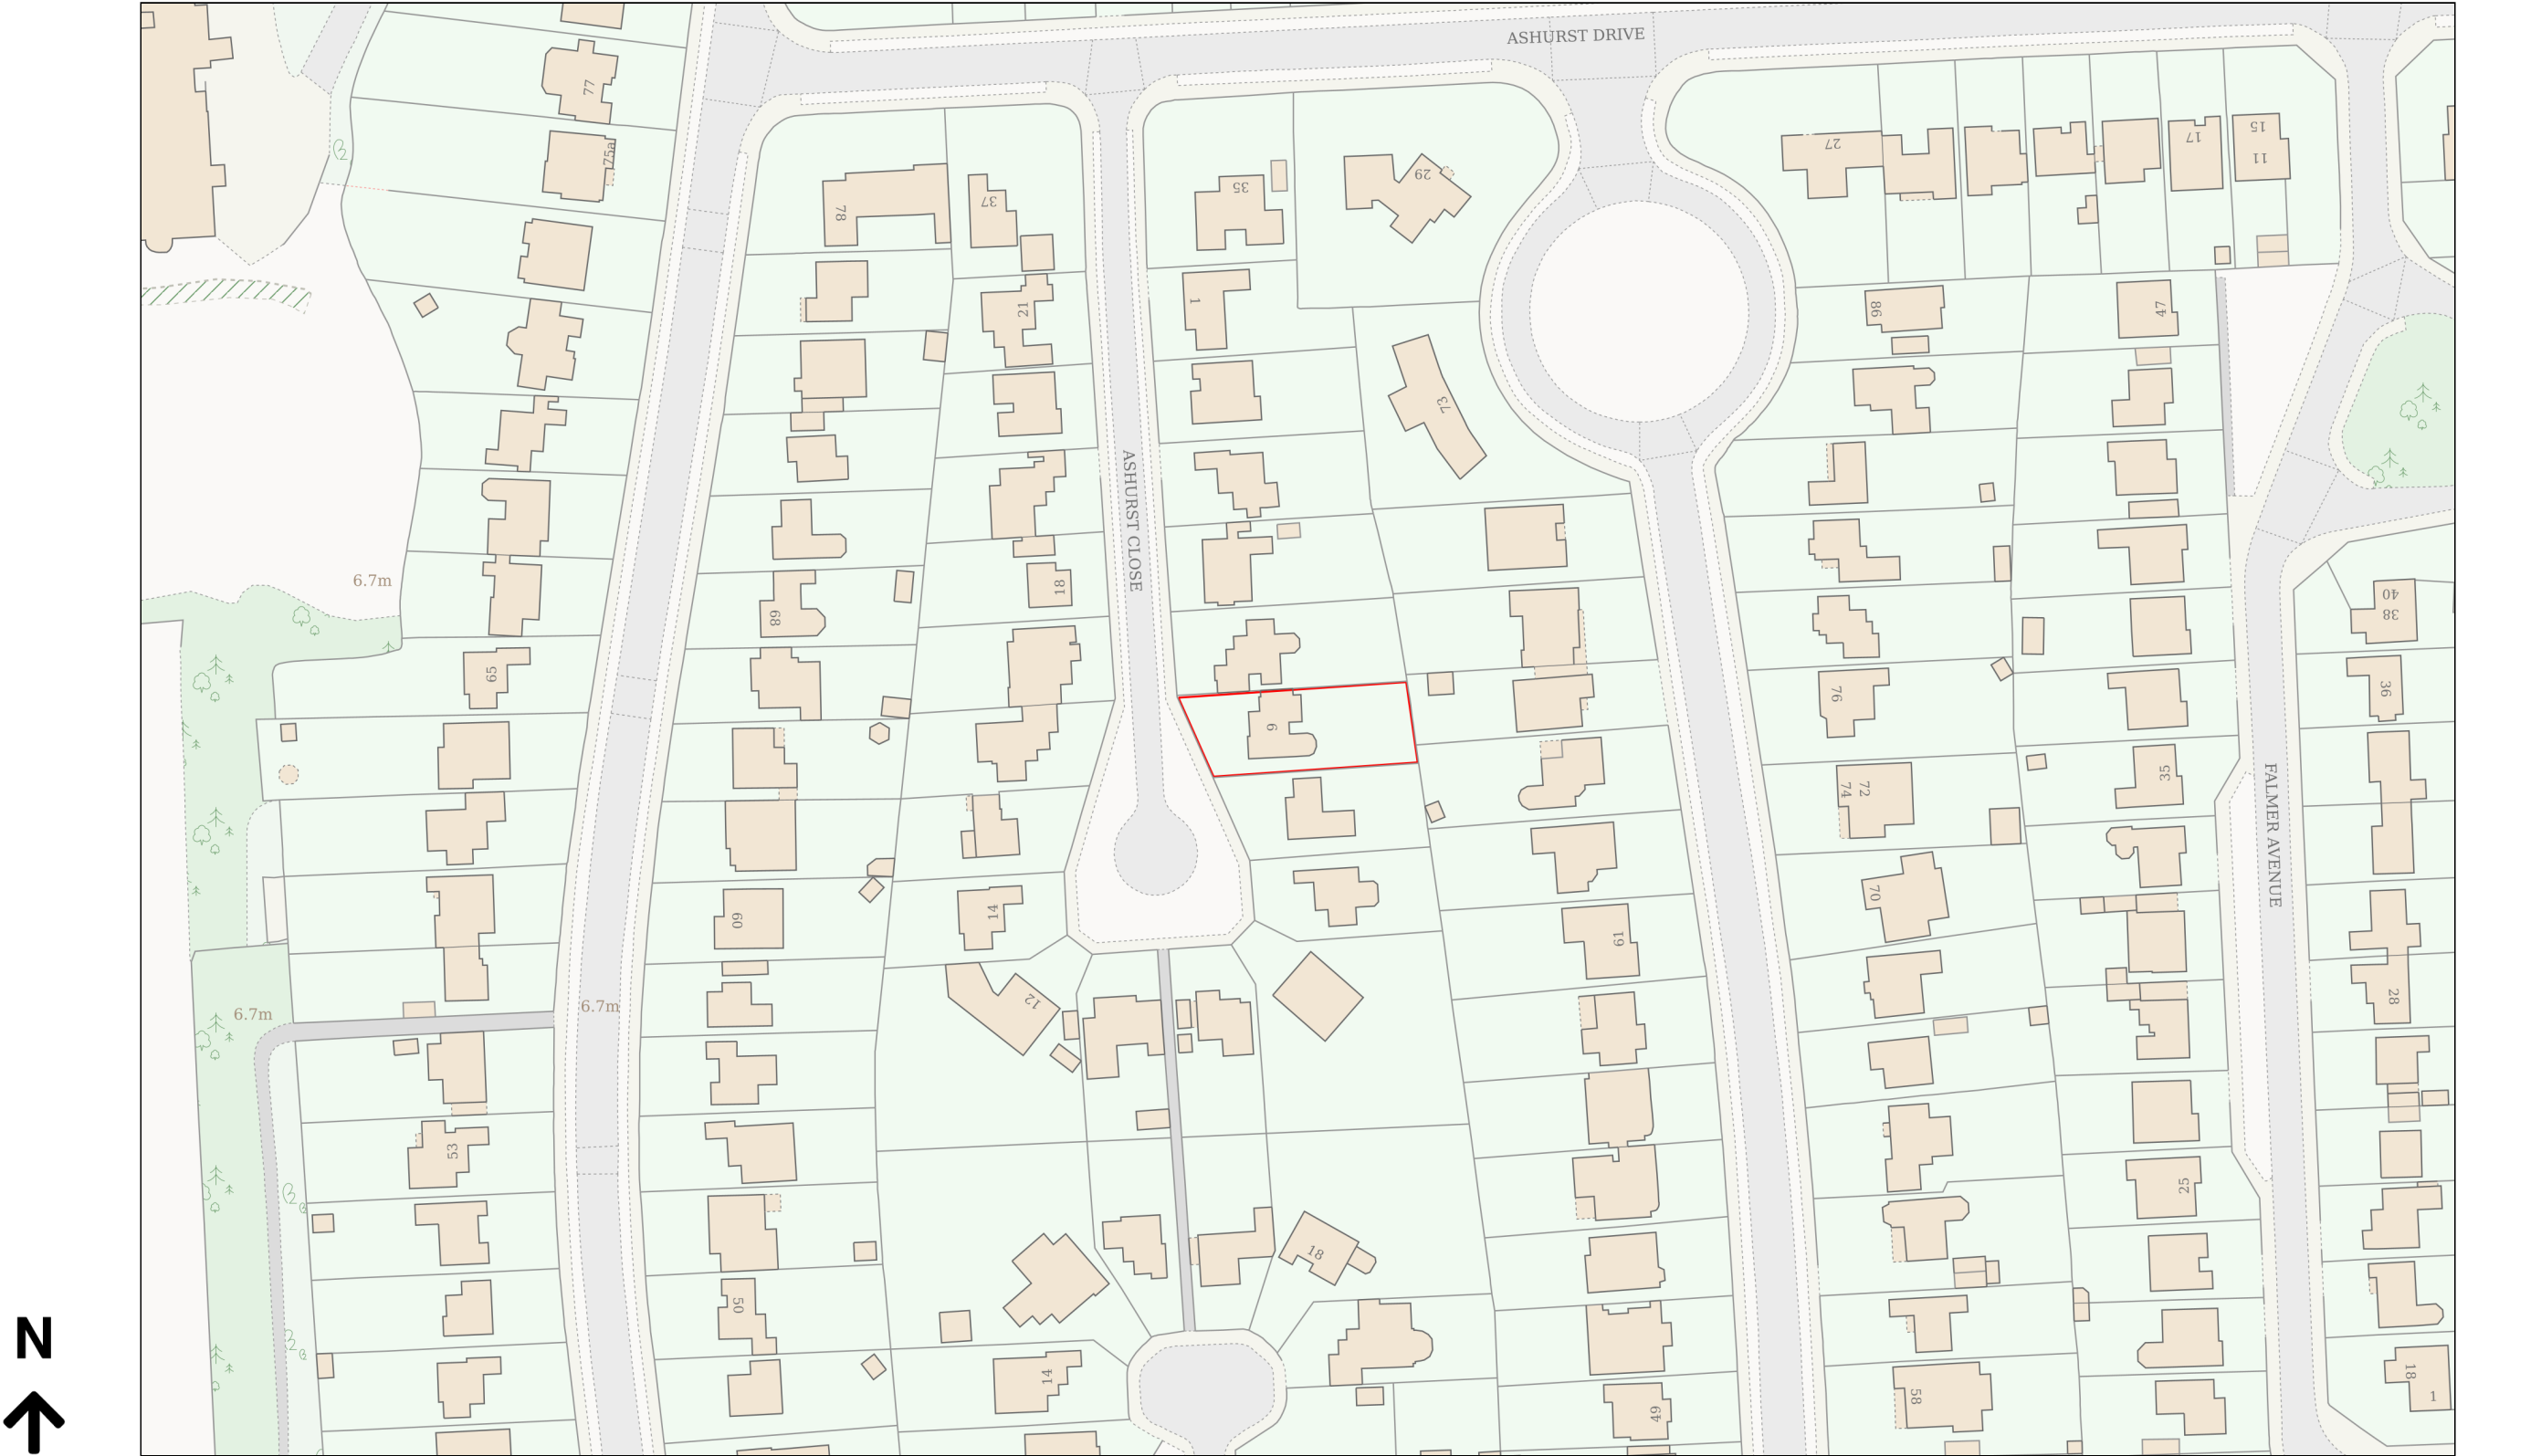

Planning Portal Reference: PP-15131070v1