ADUR & WORTHING
PLANNING SERVICES
PLAN AWDM/1284/14
DATE VALID - 9 DEC 2014

First Floor Plan



Ground Floor Plan

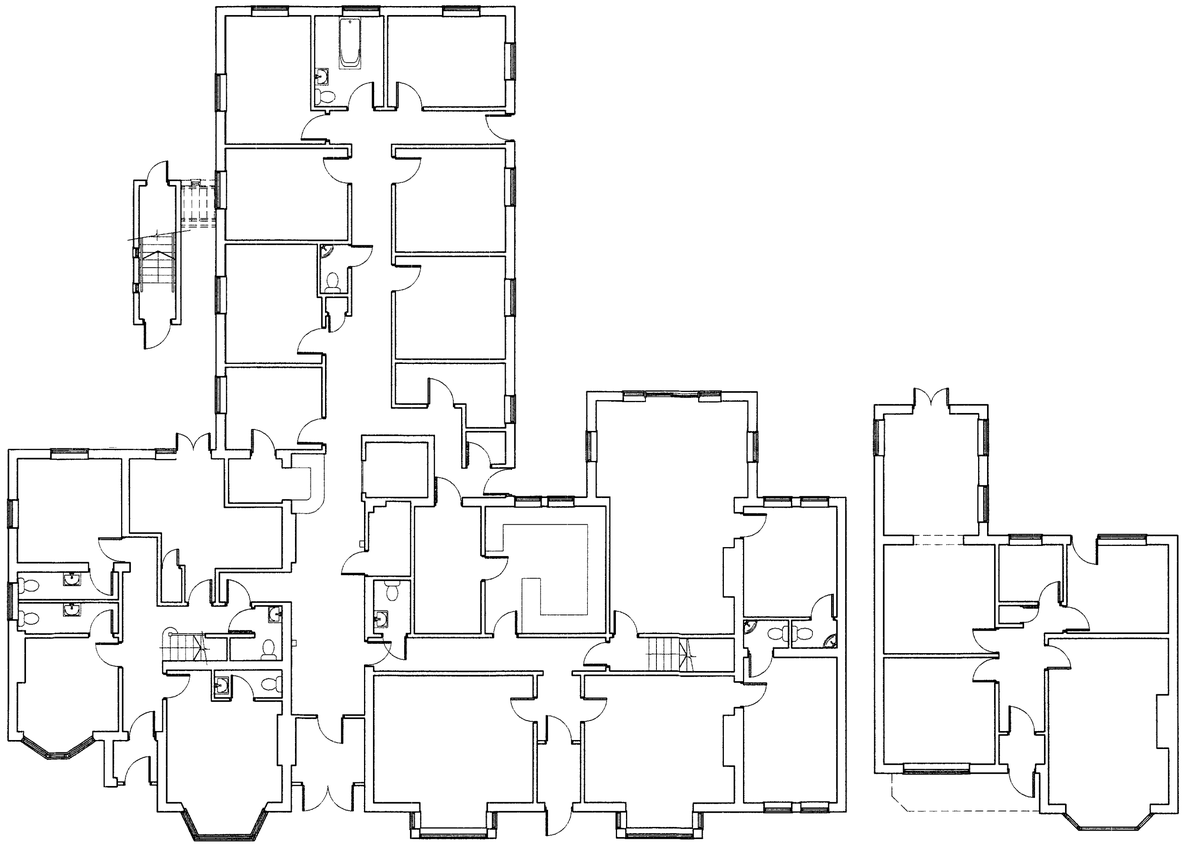

1m 2m 3m 4m 5m
1:100 Scale Bar

Project:
Proposed Development At:
87b Brighton Road
Lancing
West Sussex

Drawing title:
Floor Plans
As Existing

Client:
Mr. M. Gray

Copyright of:
Clive Voller Associates
Chartered Building Surveyors
15 Station Road
Burgess Hill
West Sussex
RH15 9DE
Tel: 01444 871010
Fax: 01444 870099
Web: www.clivevoller.com
RICS

Scale: 1:100 @ A1

Date: 25.03.08

Drawn: rex

Drg. No. 2614-02

Rev'n