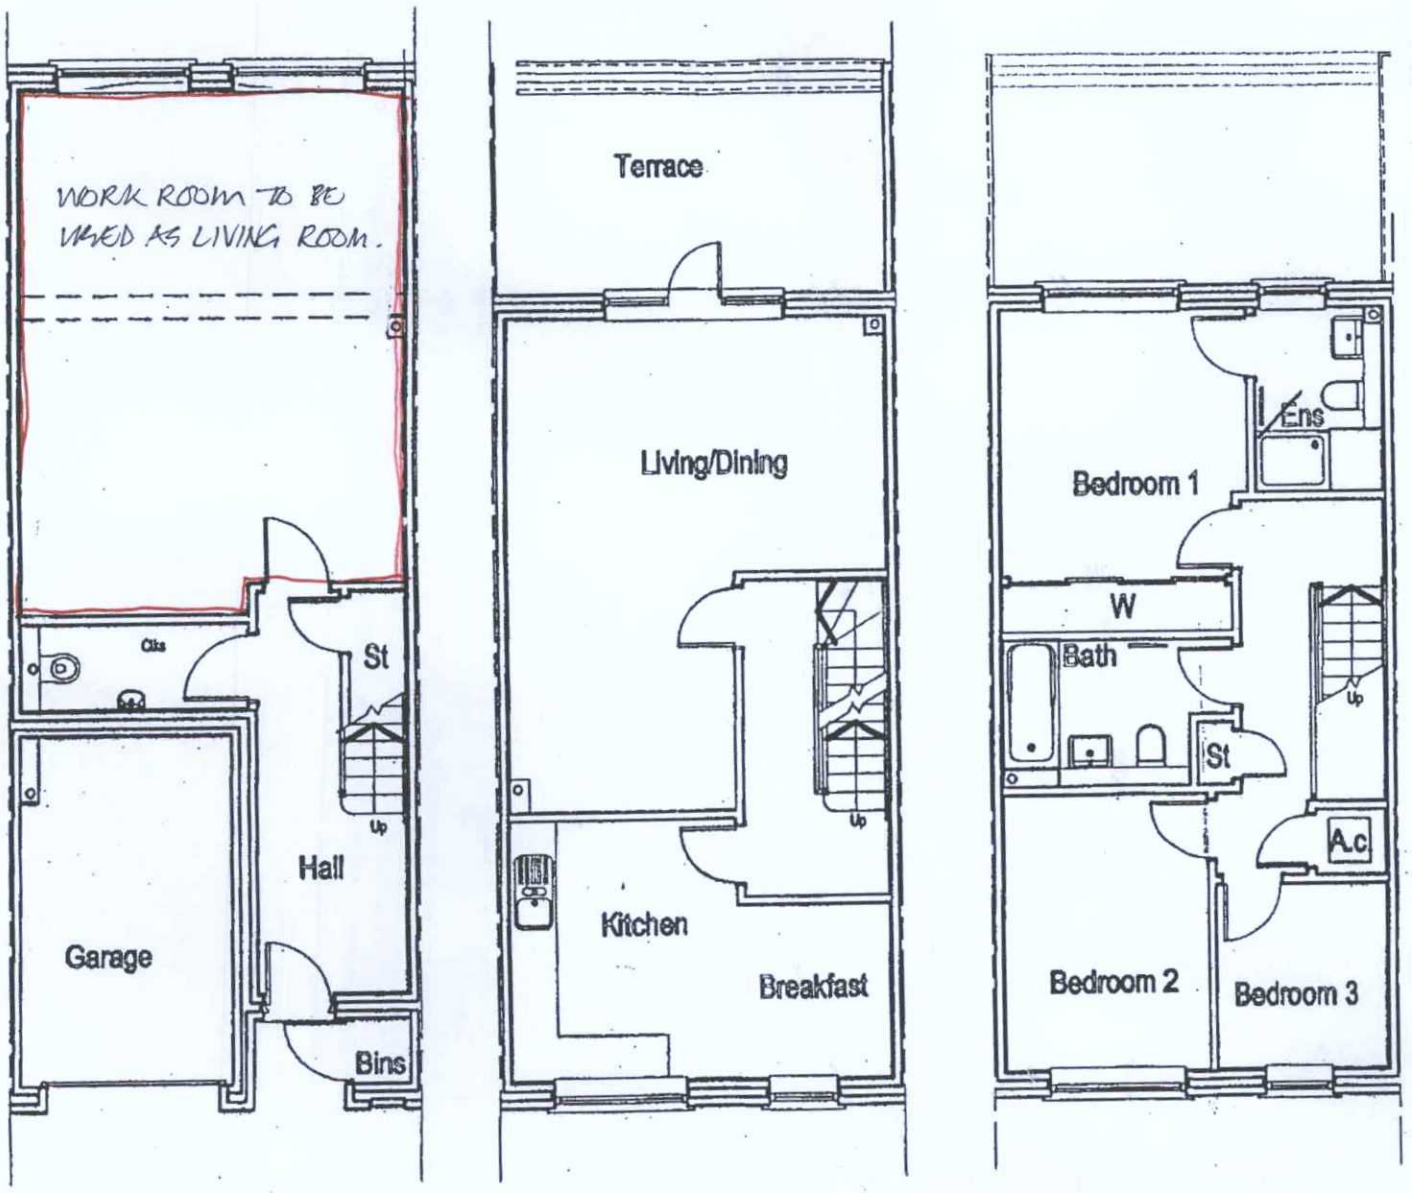

GROUND FLOOR PLAN
1:100

FIRST FLOOR PLAN

SECOND FLOOR PLAN

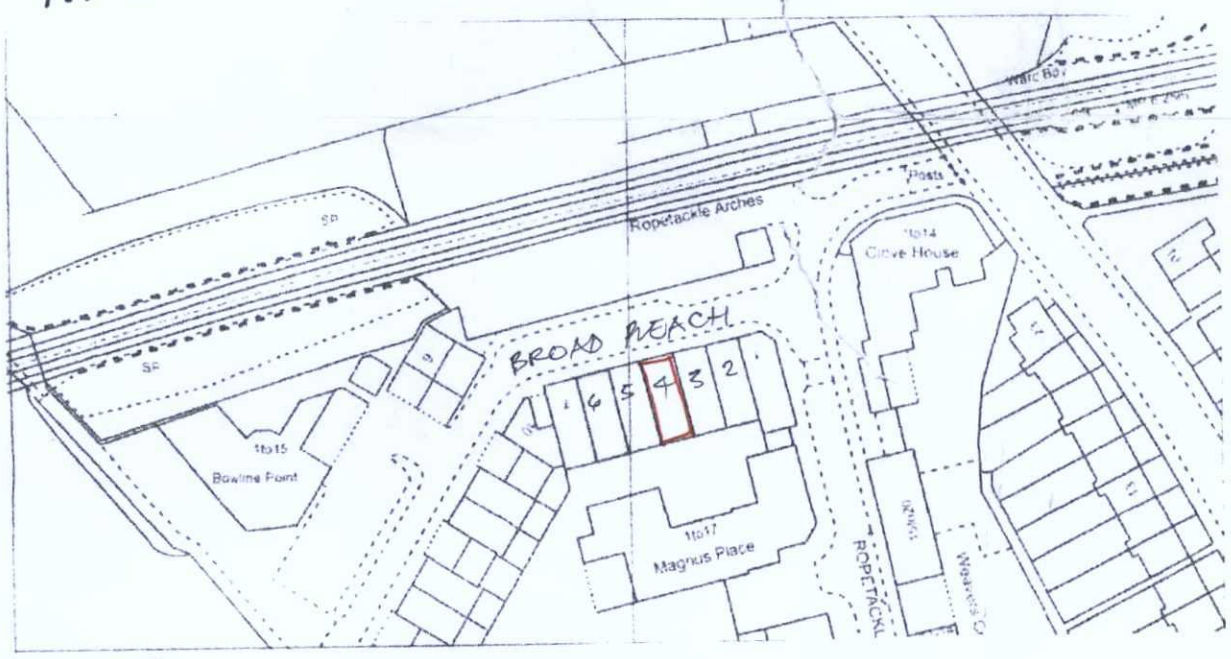

1:1250

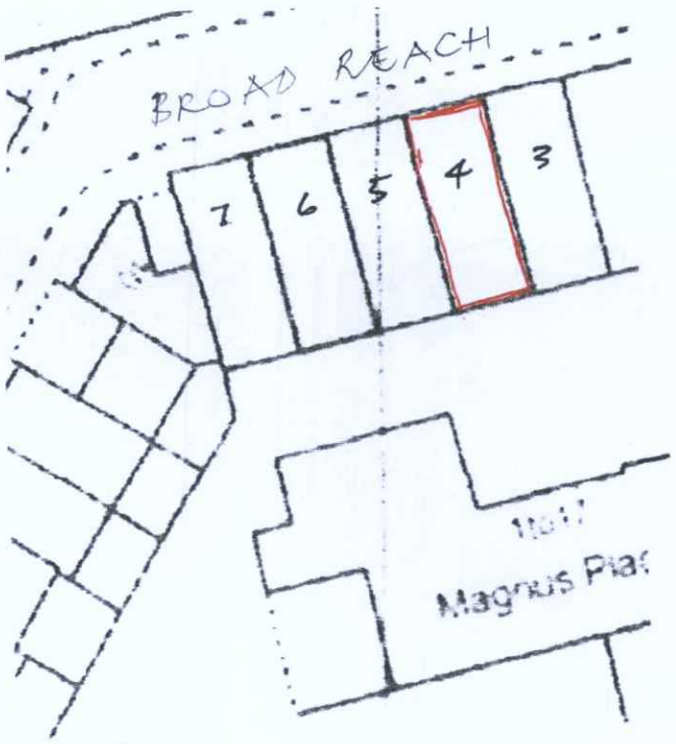

1:500

ADUR & WORTHING PLANNING SERVICES	
PLAN	AWDM/1233/17
DATE VALID	15 AUG 2017

Notes:

All Dimensions must be checked on site and not scaled from this drawing

Contractor and client are reminded of their obligation under the Party Wall Act. If in doubt ask.
Contractor is to confirm all below ground drain run direction and invert levels.

A		
	Date	Revisions

copyright

TIM CORDING
Architectural and Planning Services
3 Whitethorn Drive,
Brighton BN1 5LH
Tel: 07766647320

Client
MRS. A. WILSON.

Job Title
USE OF GROUND FLOOR WORK ROOM AS LIVING ROOM.

Drawing Title
4 BROAD REACH.
SHOREHAM-BY-SEA.
WEST SUSSEX.
BN43 5EY

Scale 1:100

Date JULY 2017 | Drawn by

Drg.No. | Rev

Paper Size A2