
Copyright (c) 2020


NOTE:
The contractor is to check all site dimensions and levels before work starts.
Report any discrepancies.

This drawing must be read with and checked against all structural and other specialist drawings, specifications and bills of quantities.
Report any discrepancies.

The contractor is to comply with all current British Standards and Building Regulations whether or not specifically stated on these drawings.

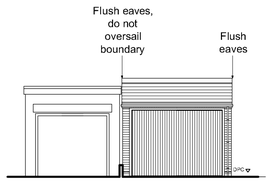

Garage Front

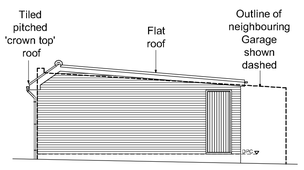


Garge Side 1:100

(FACING HOST DWELLING)




Garage Rear

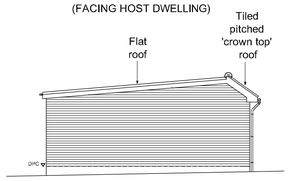


Garage Side 1:100

(FACING NEIGHBOURING GARAGE)

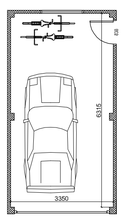

Garage Plan 1:100

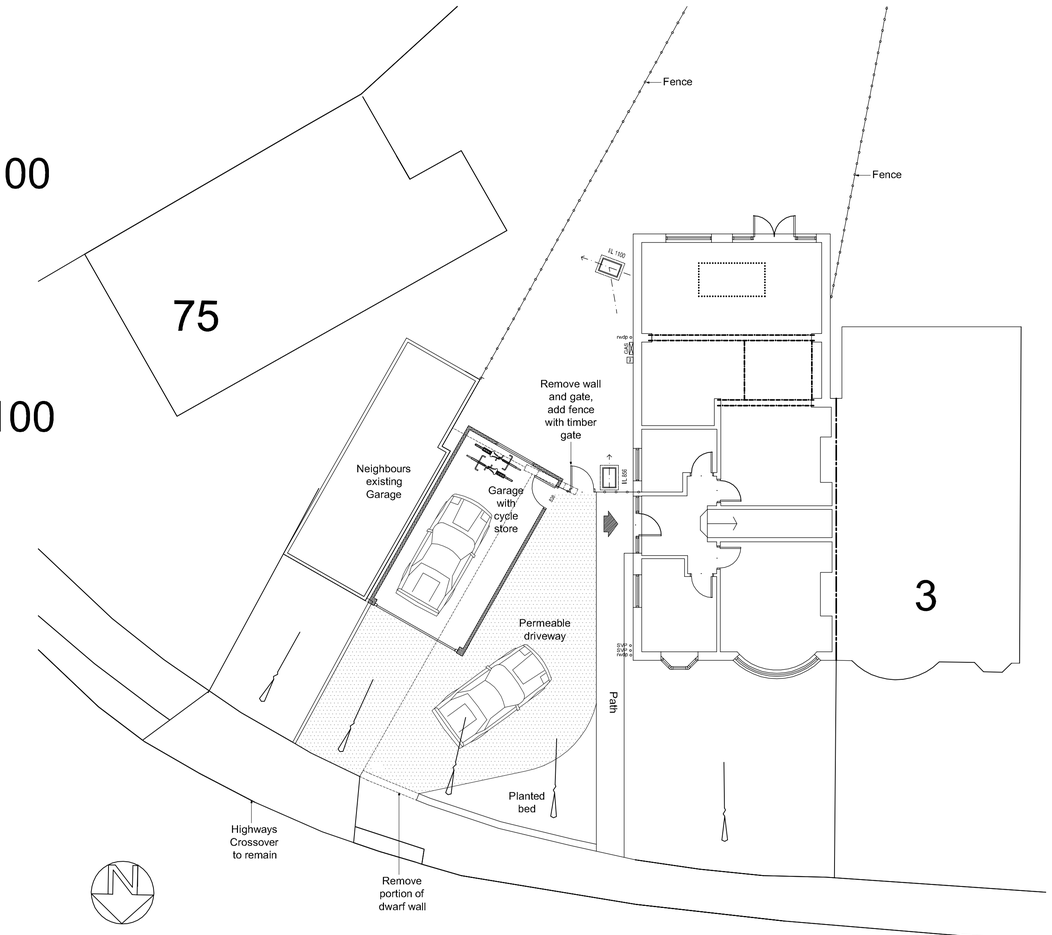

Site Plan 1:100

Denotes slope

INDICATIVE STEEL LOCATIONS

ITEMS SHOWN DASHED TO BE REMOVED

1m 2m 3m 4m 5m
1:100 Scale Bar

1m 2m 3m 4m 5m
1:50 Scale Bar

PROPOSED WALLS ON PLAN

Materials:

Garage
Roof:
Tiled pitched roof/felt flat roof

Walls:
Face brick to match existing

Fascia and soffit:
To match existing

Doors:
To match existing,
Steel Garage vehicular door

Window:
White pvcu

Non-material amendment

Rev.	Date	Description	By
-	-	-	-

Client
Mrs Leake Date

Project
Alterations To:
1 Mill Avenue
Shoreham-by-Sea

Drawing Title
Elevations and Site Plan
as Proposed

Copyright (c) 2020 of:
Sussex Architectural Services
Wicket View
Cuckfield Lane
Warninglid
West Sussex
Tel:(01444) 461355
Email: info@sussexarchitecturalservices.co.uk

Scale 1:100, 1:50 @ A1
Date August 2020
Drawn -
Drawing Number 19-161.1 04