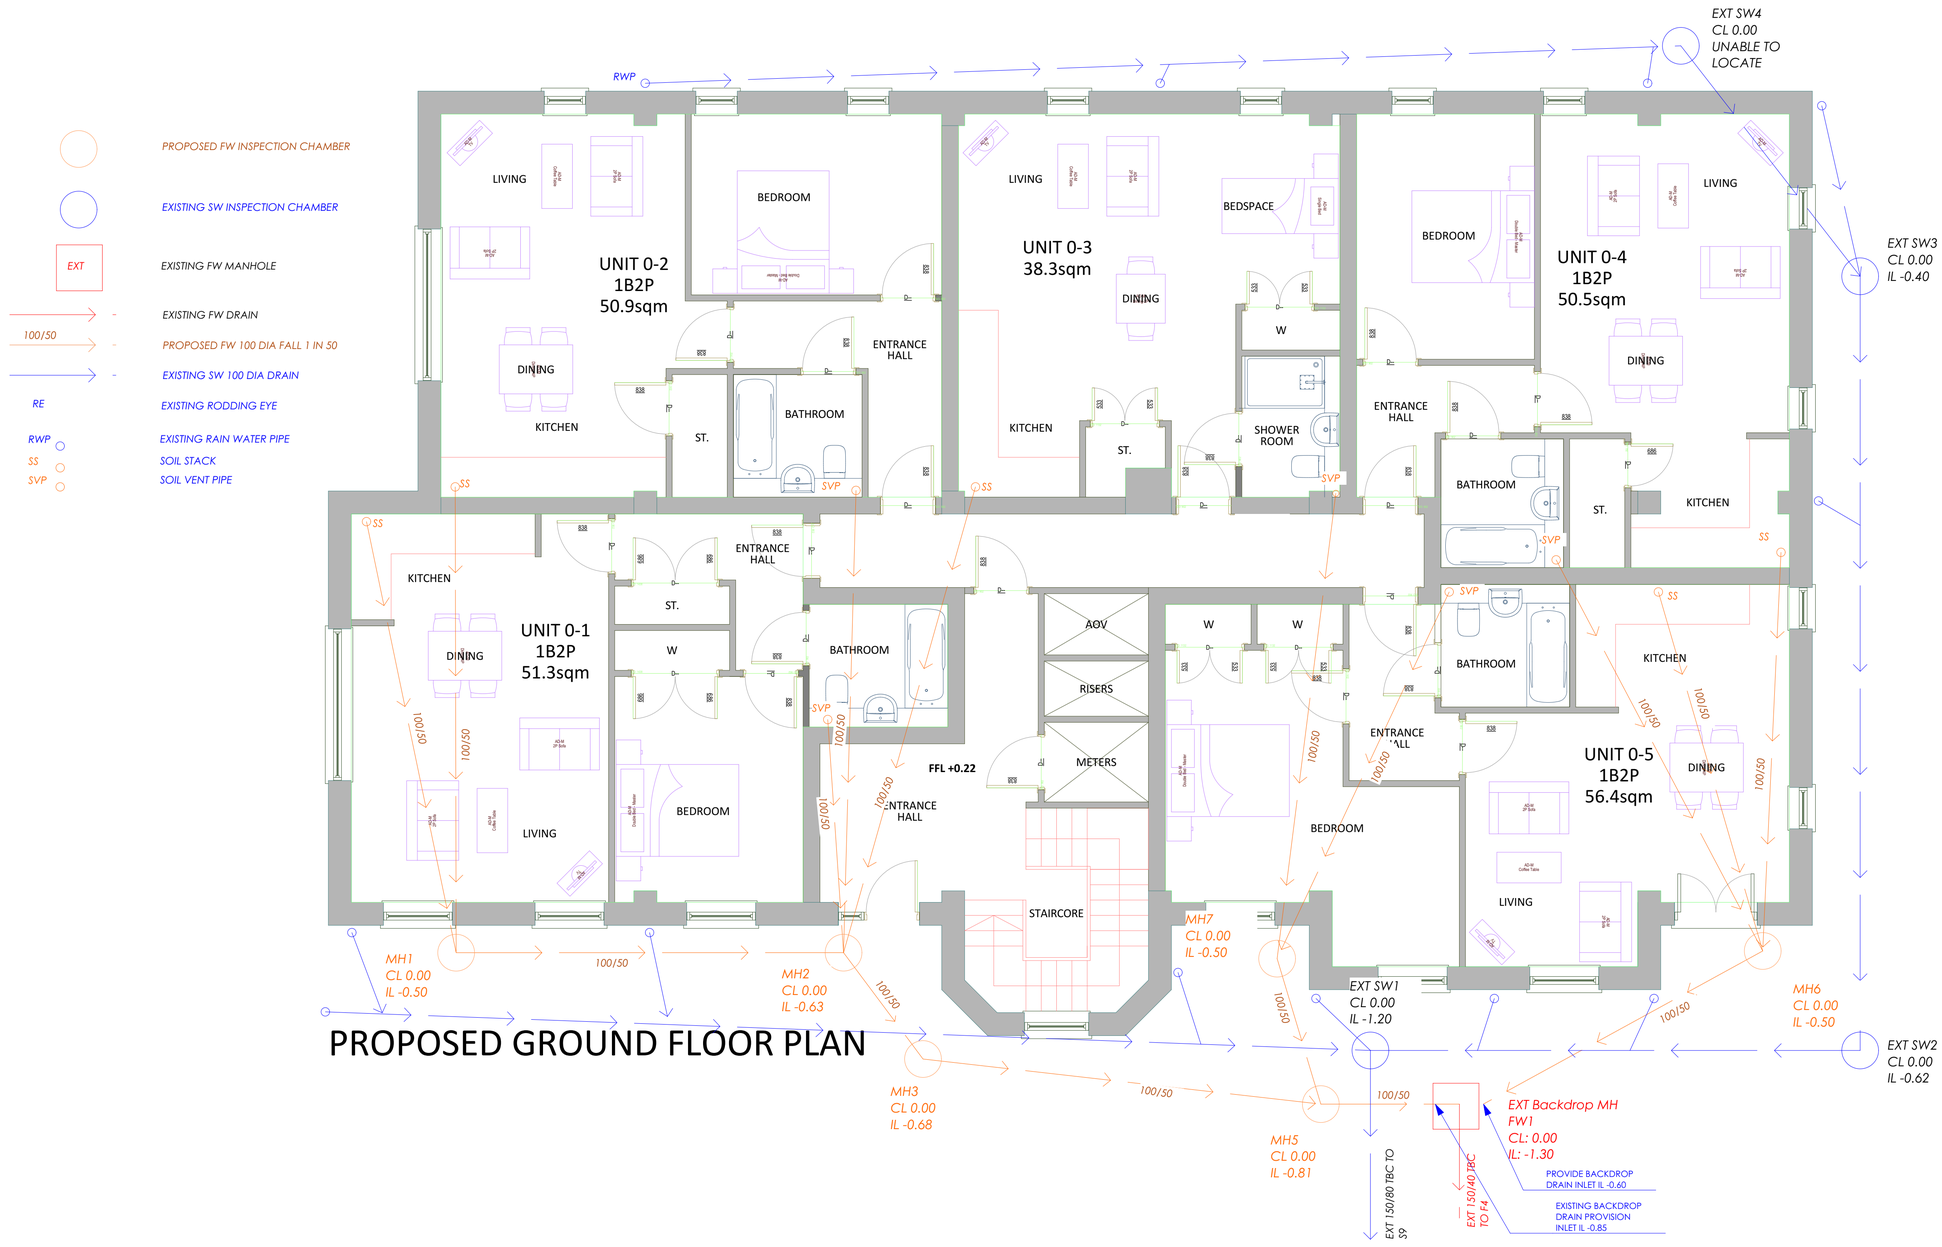

PROPOSED GROUND FLOOR PLAN

DRAINAGE PLAN 1:50

Adkins Consultants Ltd
Surveying, Structural Engineering & Quantity Surveying for the Construction Industry

cabe chartered association of building engineers | RICS Regulated by RICS | CIOB THE CHARTERED INSTITUTE OF BUILDING

Construction Risks	Maintenance/cleaning Risks	Demolition/adaptation Risks

In addition to the hazard/risks normally associated with the types of work detailed on this drawing take note of the above. It is assumed that all works on this drawing will be carried out by a competent contractor working, where appropriate, to an appropriate method statement.

Safety Health and Environmental Information Box

Notes

This document and its design content is copyright ©. It shall be read in conjunction with all other associated project information including models, specifications, schedules and related consultants documents. Do not scale from documents. All dimensions to be checked on site. Immediately report any discrepancies, errors or omissions on this document to the Originator. If in doubt ASK.

RevID	Layout Status	Issue Date	Issuer Initls	Approved by
01	FOR COORDINATION	18/09/2025	MP	MM

Scales @ A1	Issuing Office	Project No.
1:50	Kent	MP6662

Client Approval

- A - Approved
- B - Approved with Comments
- C - Do Not Use

Status	Purpose of Issue
S1	FOR COORDINATION

Originator

Adkins Consultants Ltd
130 Ashford Rd, Bearsted, Maidstone ME14 4AF

Project

Eagle House, High Street, Worthing BN11 1DJ

Layout Title

DRAINAGE PLAN

Client

Village Green UK Ltd

Drawing Number

project	originator	zone	level	type	role	number	rev
EH	MP	xx	xx	xx	xx	0100	01