
REVISIONS:
REV: DATE: BY: RVW:

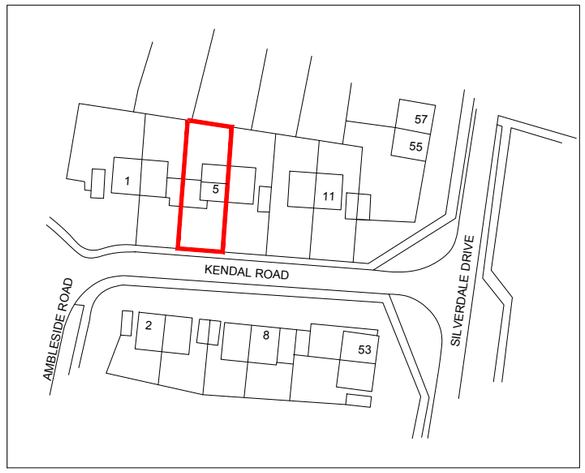


Location Plan 1:250

N

Scale 1:1250

0 10 20 30 40 50m

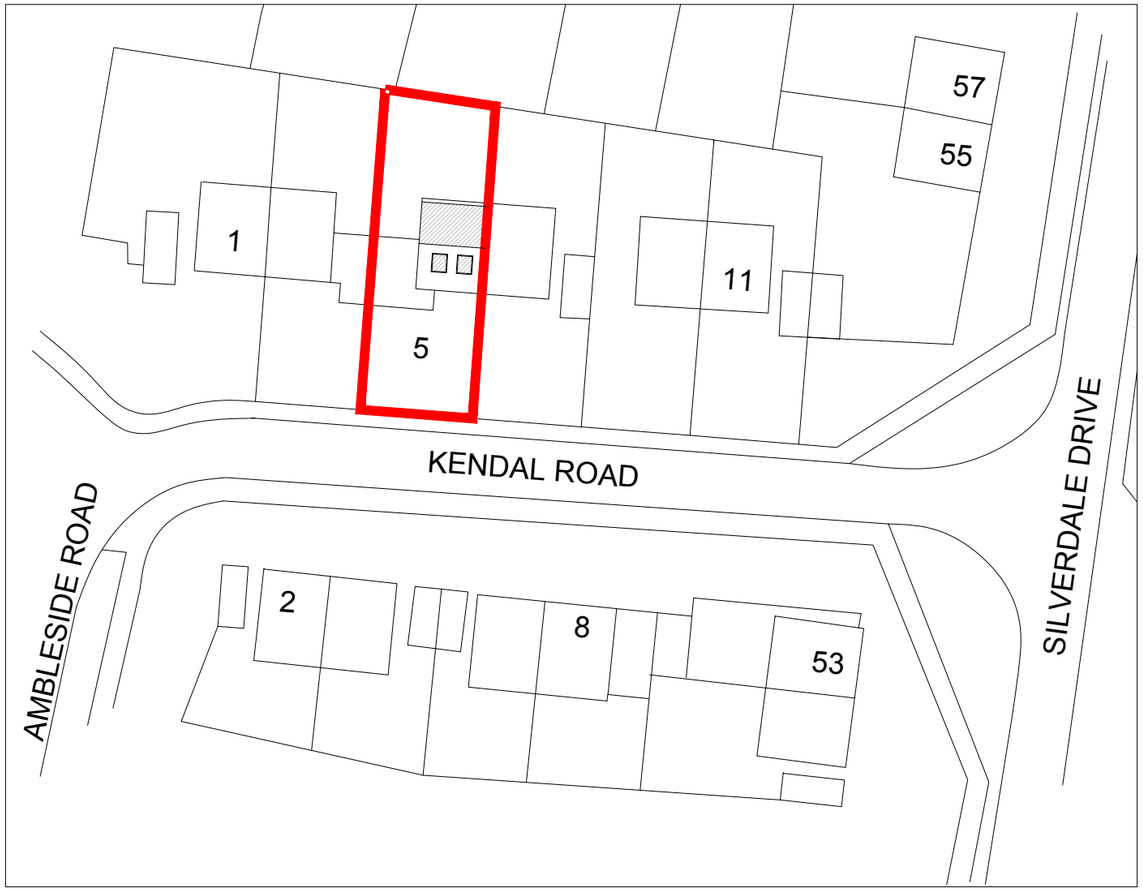

Block Plan 1:500

N

Scale 1:500

0 5 10m 20m

Proposal: Loft conversion incorporating rear dormer and front rooflights, and associated works

Wang Dao Architecture

Mocatta House
Trafalgar Square
Brighton, BN1 4DU
United Kingdom

T +44 (0)1273 443845
E info@wangdaoarch.com
W www.wangdaoarch.com

CLIENT
Mr Balla

This drawing is for Planning Permission purpose only. All dimensions to be confirmed on site.

© This drawing is the sole copyright of Wang Dao Architecture Ltd.

Any discrepancies between this drawing & other information shall be reported to the Architect. MODIFICATIONS to be made solely on ORIGINAL MAGNETIC MEDIA.

PROJECT
5 Kendal Road
Lancing
BN15 9SF

TITLE
Loft Conversion
Location and Block Plans

STATUS
Planning

DATE
October 2021

SCALE @ A3
1:500, 1:1250

DRAWN BY
Edward

REVIEWED BY

DRAWING NUMBER
2117 PL 01

CTB file:
LTscale:
XREF'S: