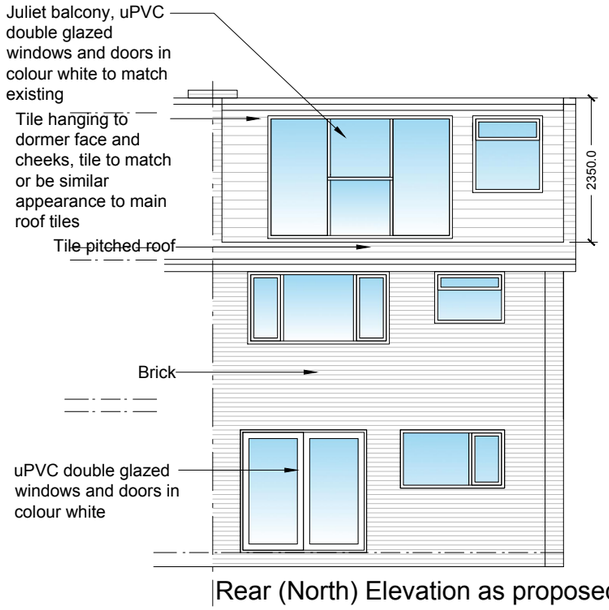
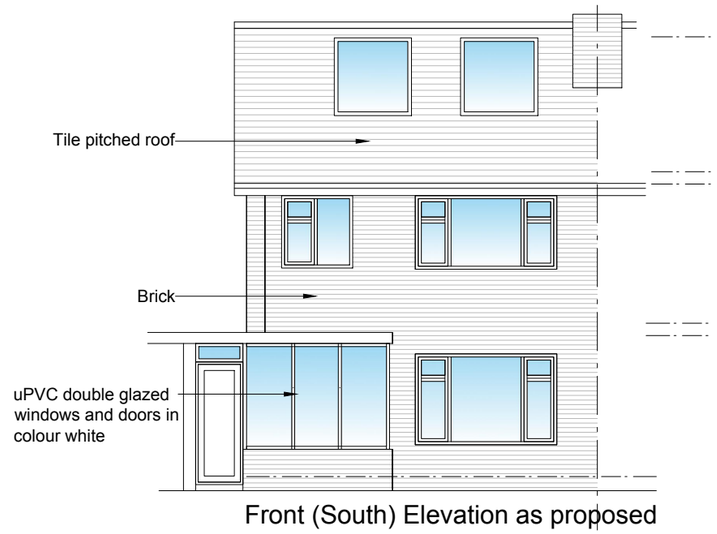
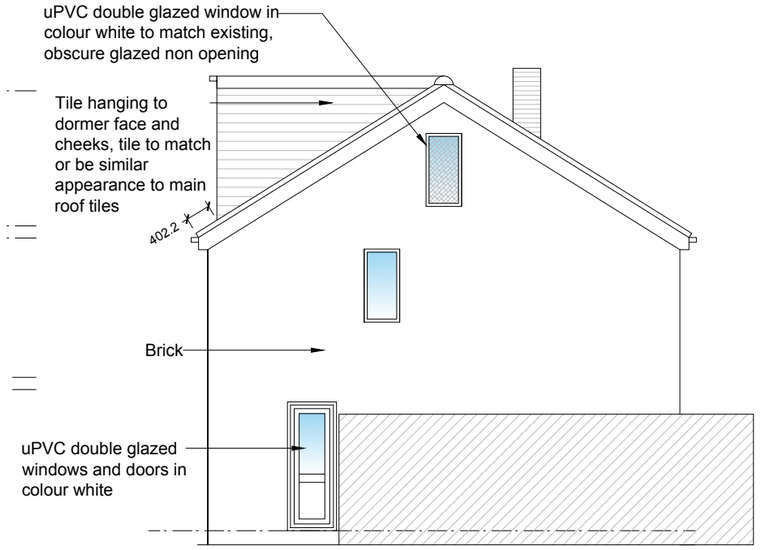
REVISIONS:
REV: DATE: BY: RVW:



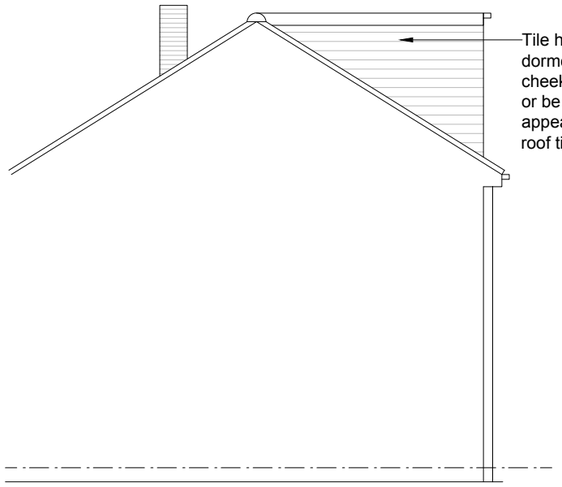

Rear (North) Elevation as proposed




Front (South) Elevation as proposed




Side (West) Elevation as proposed




Side (East) Elevation as proposed

Scale 1:100

0 1 5m 10m

Wang Dao Architecture

Mocatta House
Trafalgar Square
Brighton, BN1 4DU
United Kingdom

T +44 (0)1273 443845
E info@wangdaoarch.com
W www.wangdaoarch.com

CLIENT
Mr Balla

This drawing is for Planning Permission purpose only. All dimensions to be confirmed on site.

© This drawing is the sole copyright of Wang Dao Architecture Ltd.

Any discrepancies between this drawing & other information shall be reported to the Architect. MODIFICATIONS to be made solely on ORIGINAL MAGNETIC MEDIA.

PROJECT
5 Kendal Road
Lancing
BN15 9SF

TITLE
Loft Conversion
Elevations as proposed

STATUS
Planning

DATE
October 2021

SCALE @ A3
1:100

DRAWN BY
Edward

REVIEWED BY

DRAWING NUMBER
2117 PL 05

CTB file:
XREF'S:

LTscale: