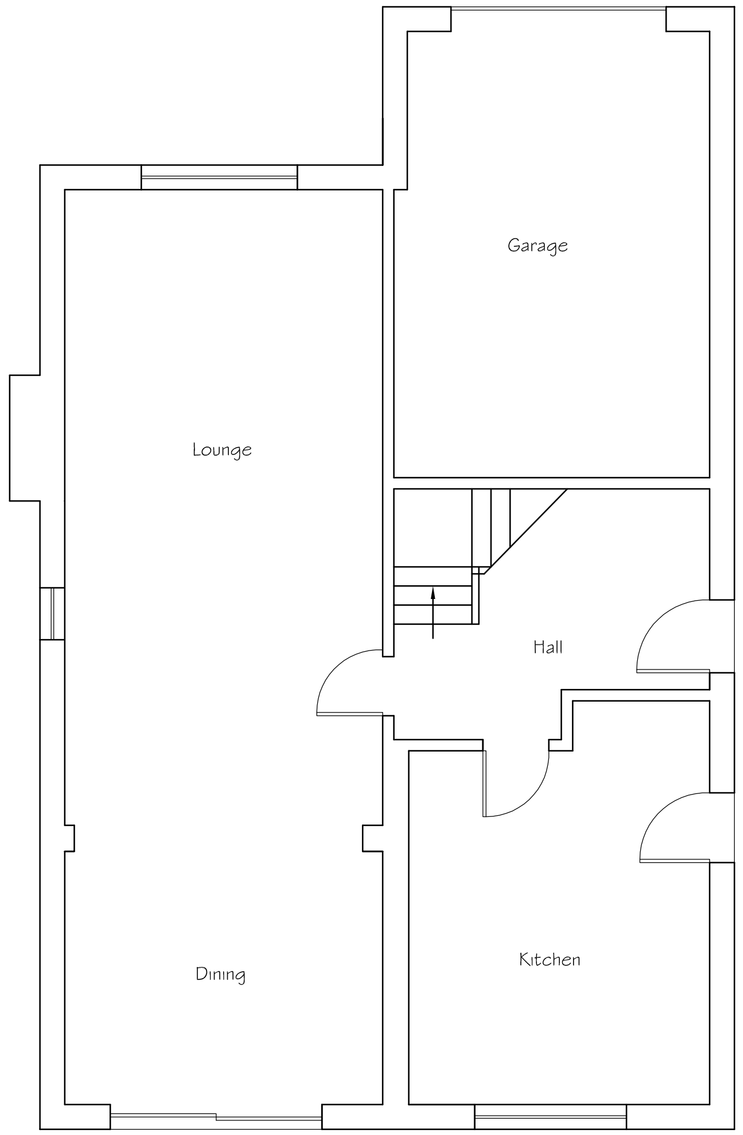

Existing Ground Floor Plan

0 0.5 1 2 3 4 5 6 7 8 9 10

SCALE 1:50

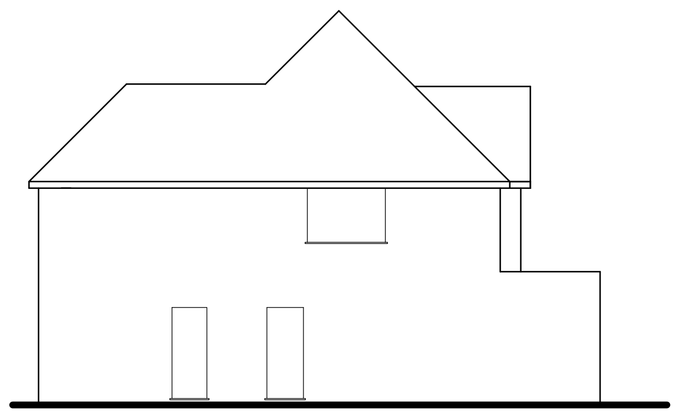

Existing Side (North) Elevation

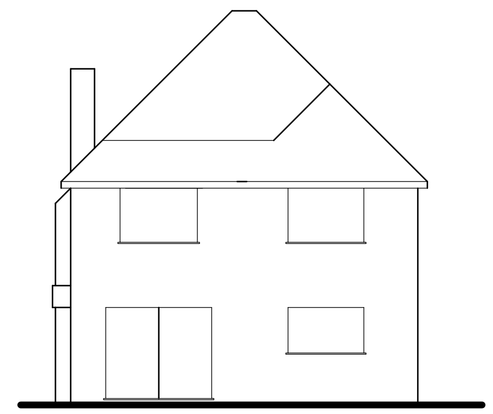

Existing Rear (East) Elevation

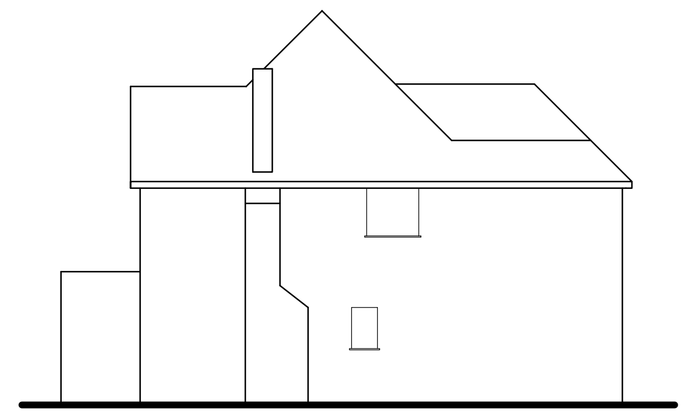

Existing Side (South) Elevation

0 0.5 1 2 3 4 5 6 7 8 9 10

SCALE 1:100

Tony Rogers
Building Consultants
Address: 40 Dawn Crescent, Upper Beeding
West Sussex, BN44 3WH
Telephone: 01903 815225 Fax: 01903 815225

Rev.	Date:	Revision Description:

Client: Mr D Lennard

Address: 24 Southdown Road
Shoreham
West Sussex
BN43 5AN

Project: Proposed single storey rear extension

Scale: 1:50 1:100
Paper Size A1

Date: March 2016

Drawing No: 16/1117/01

Drawn By: AWR

Revision: