
Only figured dimensions are to be used. All dimensions to be checked on site.

Please note: Refer to 'type' of drawing below; planning drawings should only be treated as such.


Notes

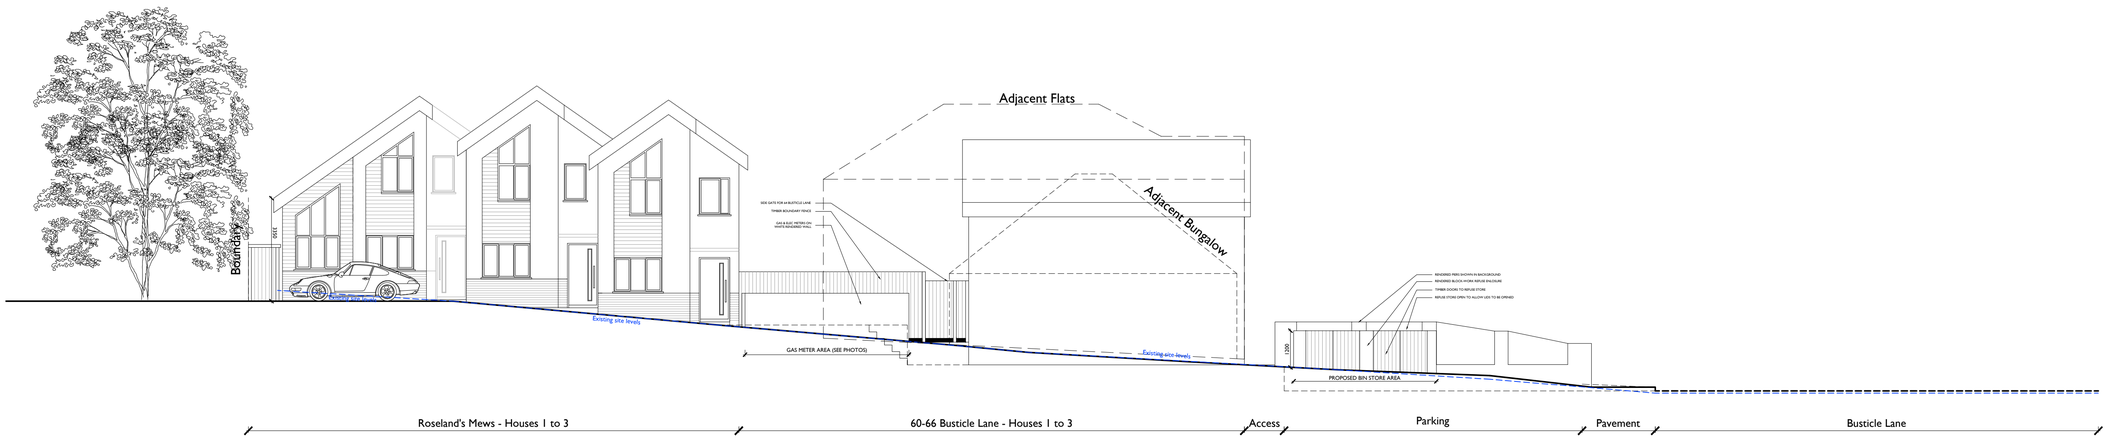

+SX proposed north sectional-elevation AA - ROSELAND'S MEWS

Scale in Metres

0 1 2 3 4 5 10

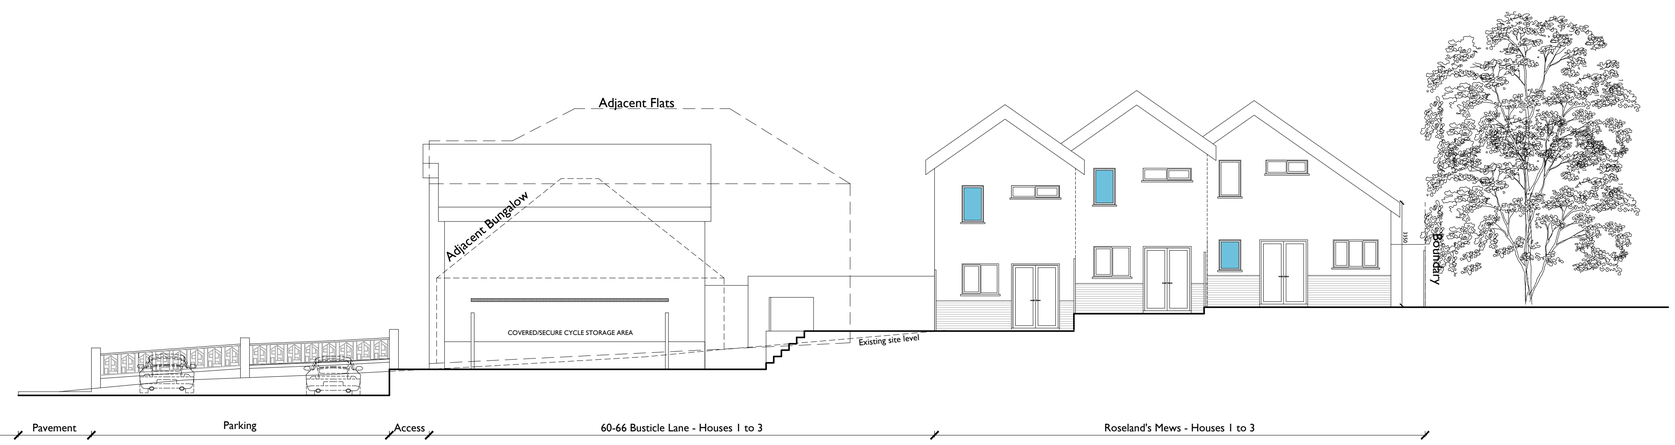

+SX proposed south sectional-elevation BB

Scale in Metres

0 1 2 3 4 5 10



+SX proposed east sectional-elevation CC

Scale in Metres

0 1 2 3 4 5 10

APPLICATION FOR DETAILED
PLANNING CONSENT

REVISION

Liam Russell Architects
architecture and development

The Studios, 3 Broad Reach Mews, Ropetackle, Shoreham by Sea, West Sussex, BN43 5EY, UK
- t: +44 (0)845 180 3676 f: +44(0)845 180 3675 www.liamrussellarchitects.com -
Liam Russell Architects Ltd registered in England and Wales 04758636

JOB LAND AT 60 TO 66 BUSTICLE LANE, SOMPTING, WEST SUSSEX, BN15 0DL	CHECKED LRA
	DRAWN BH
CLIENT PR HOMES	DATE 06.2016
	SCALE 1:100 @ A1 1:200 @ A3
DRAWING 60 BUSTICLE LANE PROPOSED SECTIONAL/ ELEVATIONS AA + BB + CC	REVISION B
	NUMBER 0564-PA-013

DO NOT SCALE FROM THIS DRAWING. THIS DRAWING IS COPYRIGHT ©