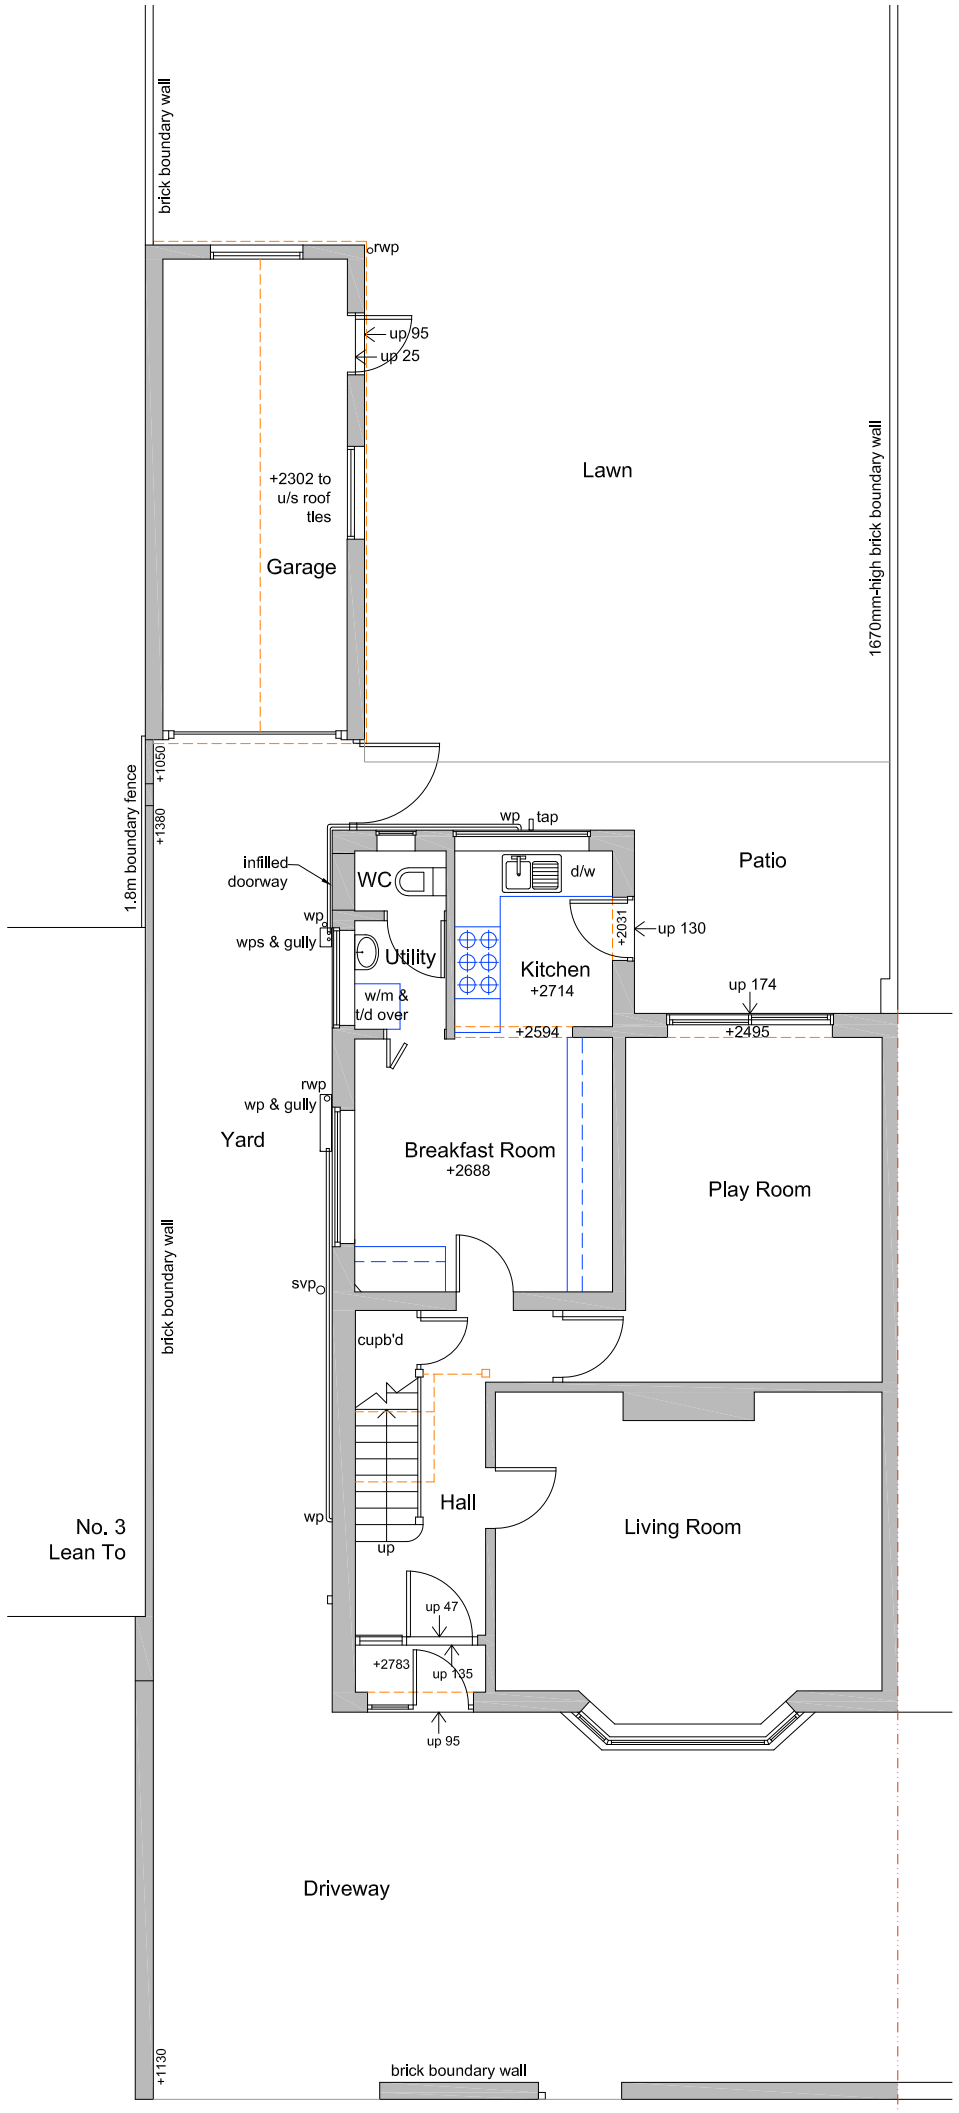

Existing Ground-Floor Plan @ 1 : 100

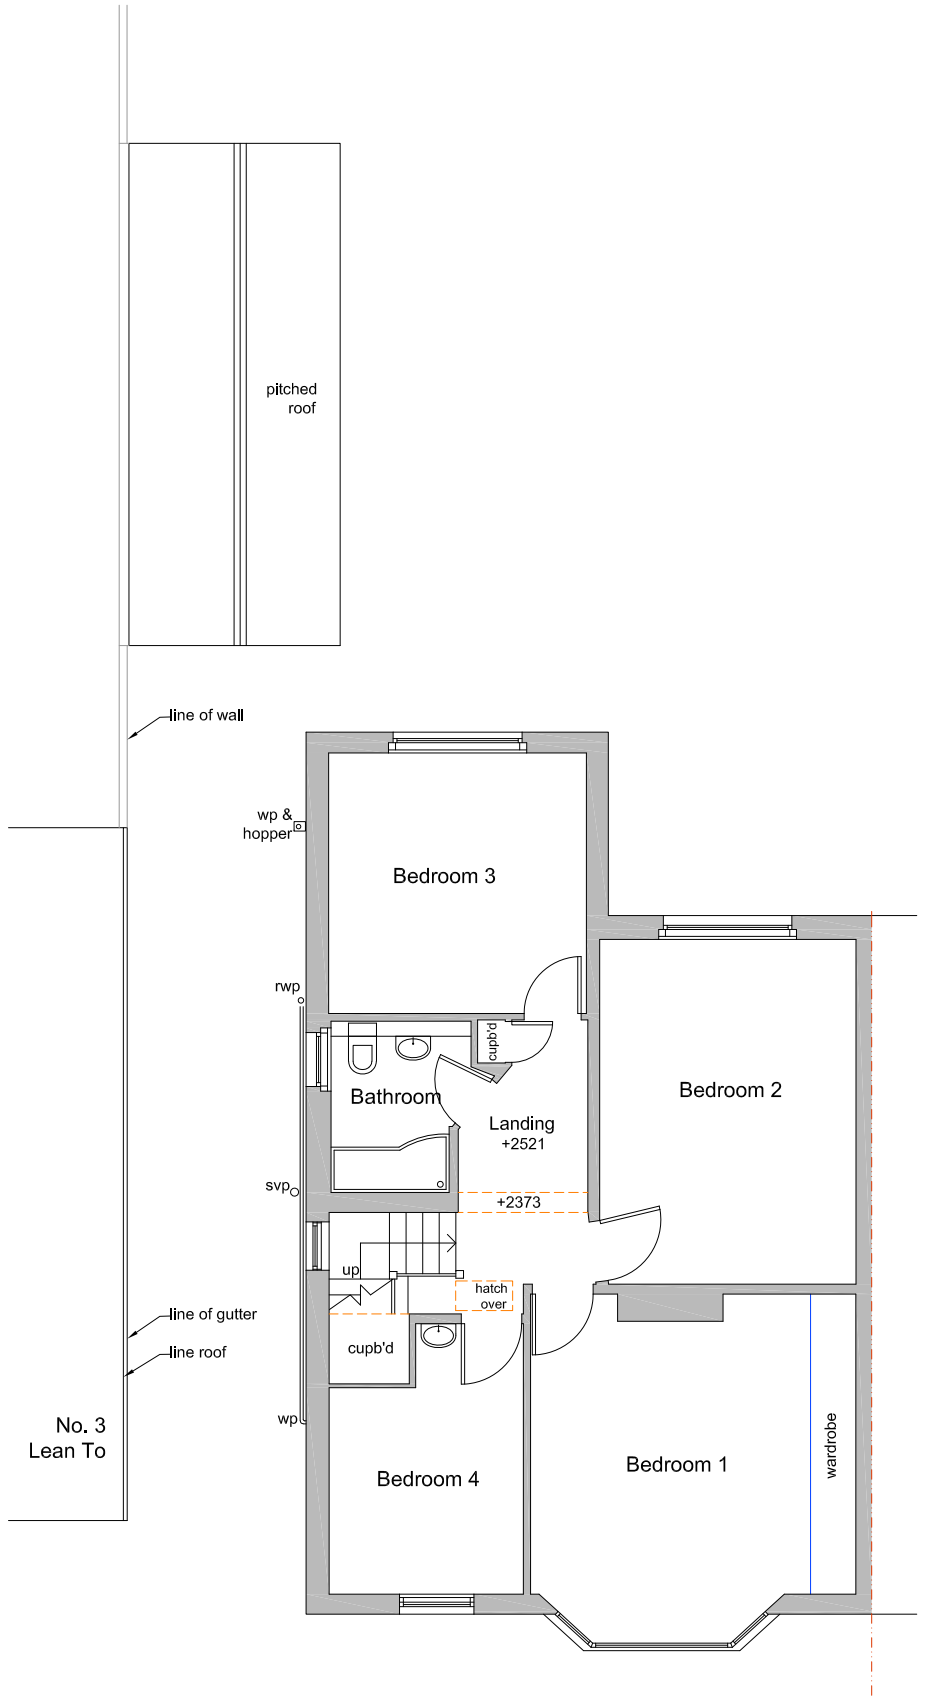

Existing First-Floor Plan @ 1 : 100

This drawing is copyright and may not be copied or reproduced without the written consent of Finola Brady Architectural Services.

The contractor is responsible for setting out and must check all levels and dimensions prior to work being put in hand.

This drawing should not be scaled. Only written dimensions are to be taken in respect of this project.

The designer is to be immediately notified of any suspect omissions or discrepancies.

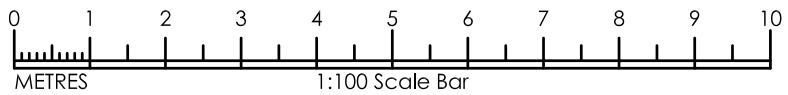

Rev.	Date	Description	
Rev. A	04.12.23	Bedroom 4 basin location corrected	FB

Finola Brady Architectural Services
TEL 07960 235756 www.fbarchitectural.co.uk

Site Location :	5 Gannon Road, Worthing, BN11 2DT
Project Name :	Side Extension and Garage Conversion
Drawing Name :	Existing Plans
Drawing No:	FB23-1001 EX01-A — Scale : 1 : 100 @ A3
Date :	1st November 2023