This drawing is copyright and may not be copied or reproduced without the written consent of Finola Brady Architectural Services.

The contractor is responsible for setting out and must check all levels and dimensions prior to work being put in hand.

This drawing should not be scaled. Only written dimensions are to be taken in respect of this project.

The designer is to be immediately notified of any suspect omissions or discrepancies.

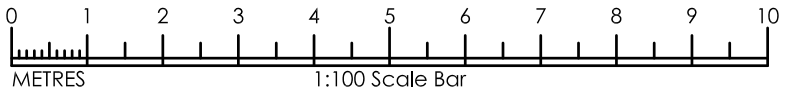



Existing Front (East) Elevation @ 1 : 100

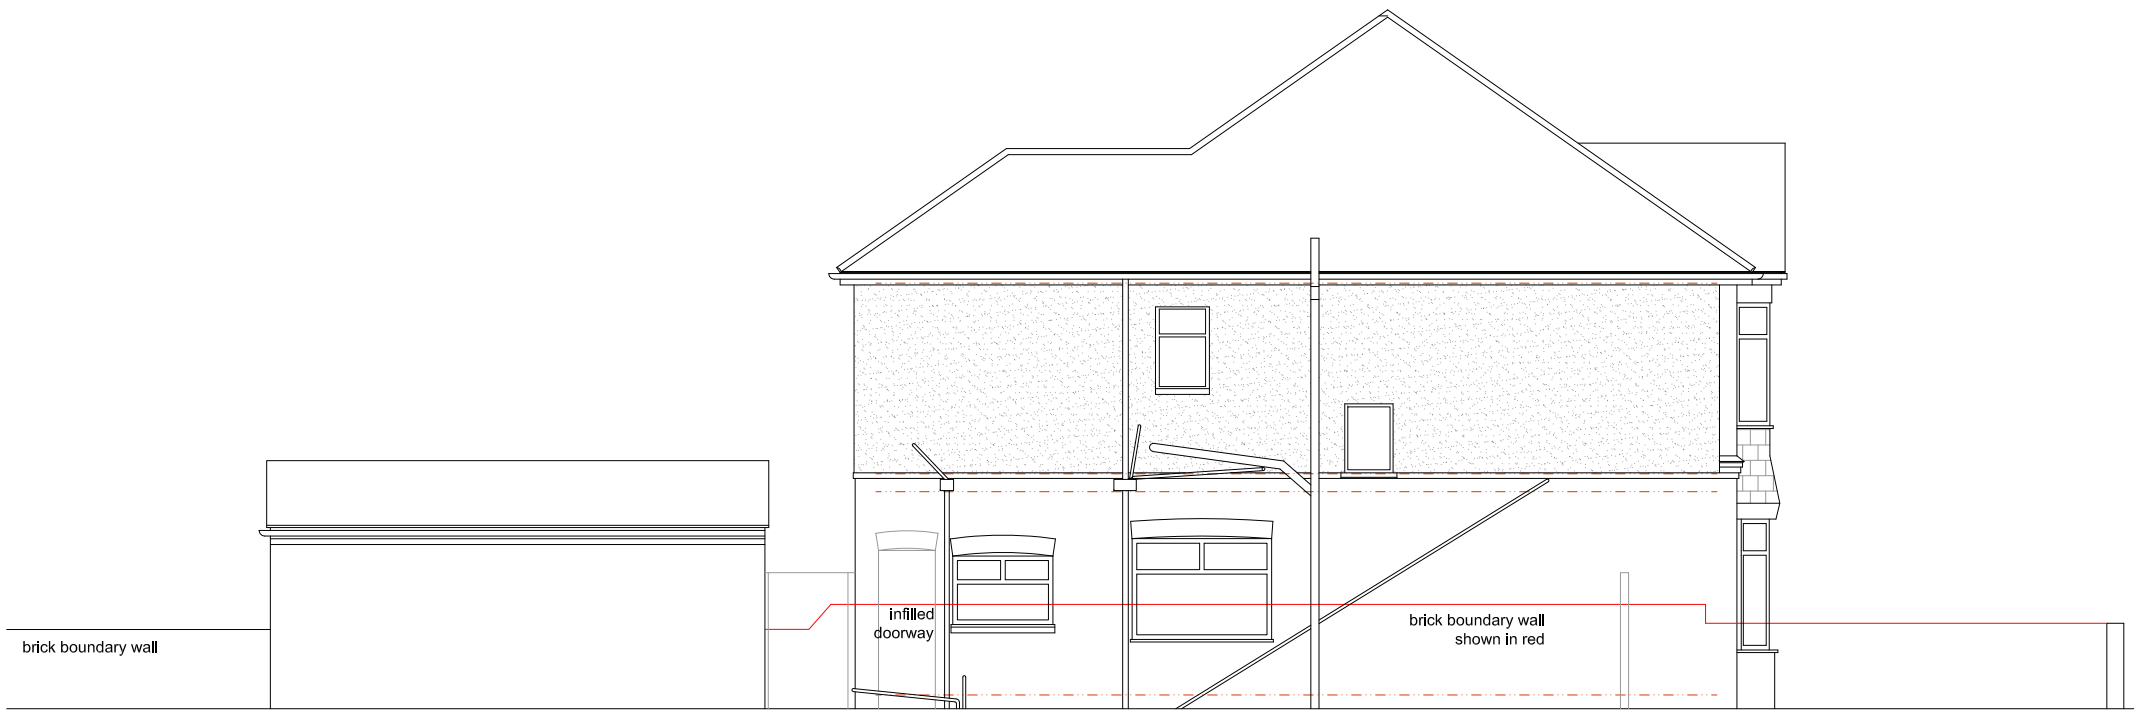

Existing Side (South) Elevation @ 1 : 100

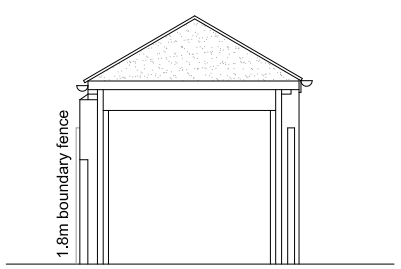

Existing Garage
Front (East) Elevation @ 1 : 100

Rev. A	08.02.24	Compass orientation noted on all elevations FB

FINOLA BRADY ARCHITECTURAL SERVICES

Finola Brady
Architectural Services
TEL 07960 235756 www.fbarchitectural.co.uk

Site Location :	5 Gannon Road, Worthing, BN11 2DT	
Project Name :	Side Extension and Garage Conversion	
Drawing Name :	Existing Elevations 1	
Drawing No:	FB23-1001 EX02-A	Scale : 1 : 100 @ A3
Date :	1st November 2023	