BOROUGH OF WORTHING
DEPOSITED 14/12/06
TP REF NO
WB /06/1202 FULL

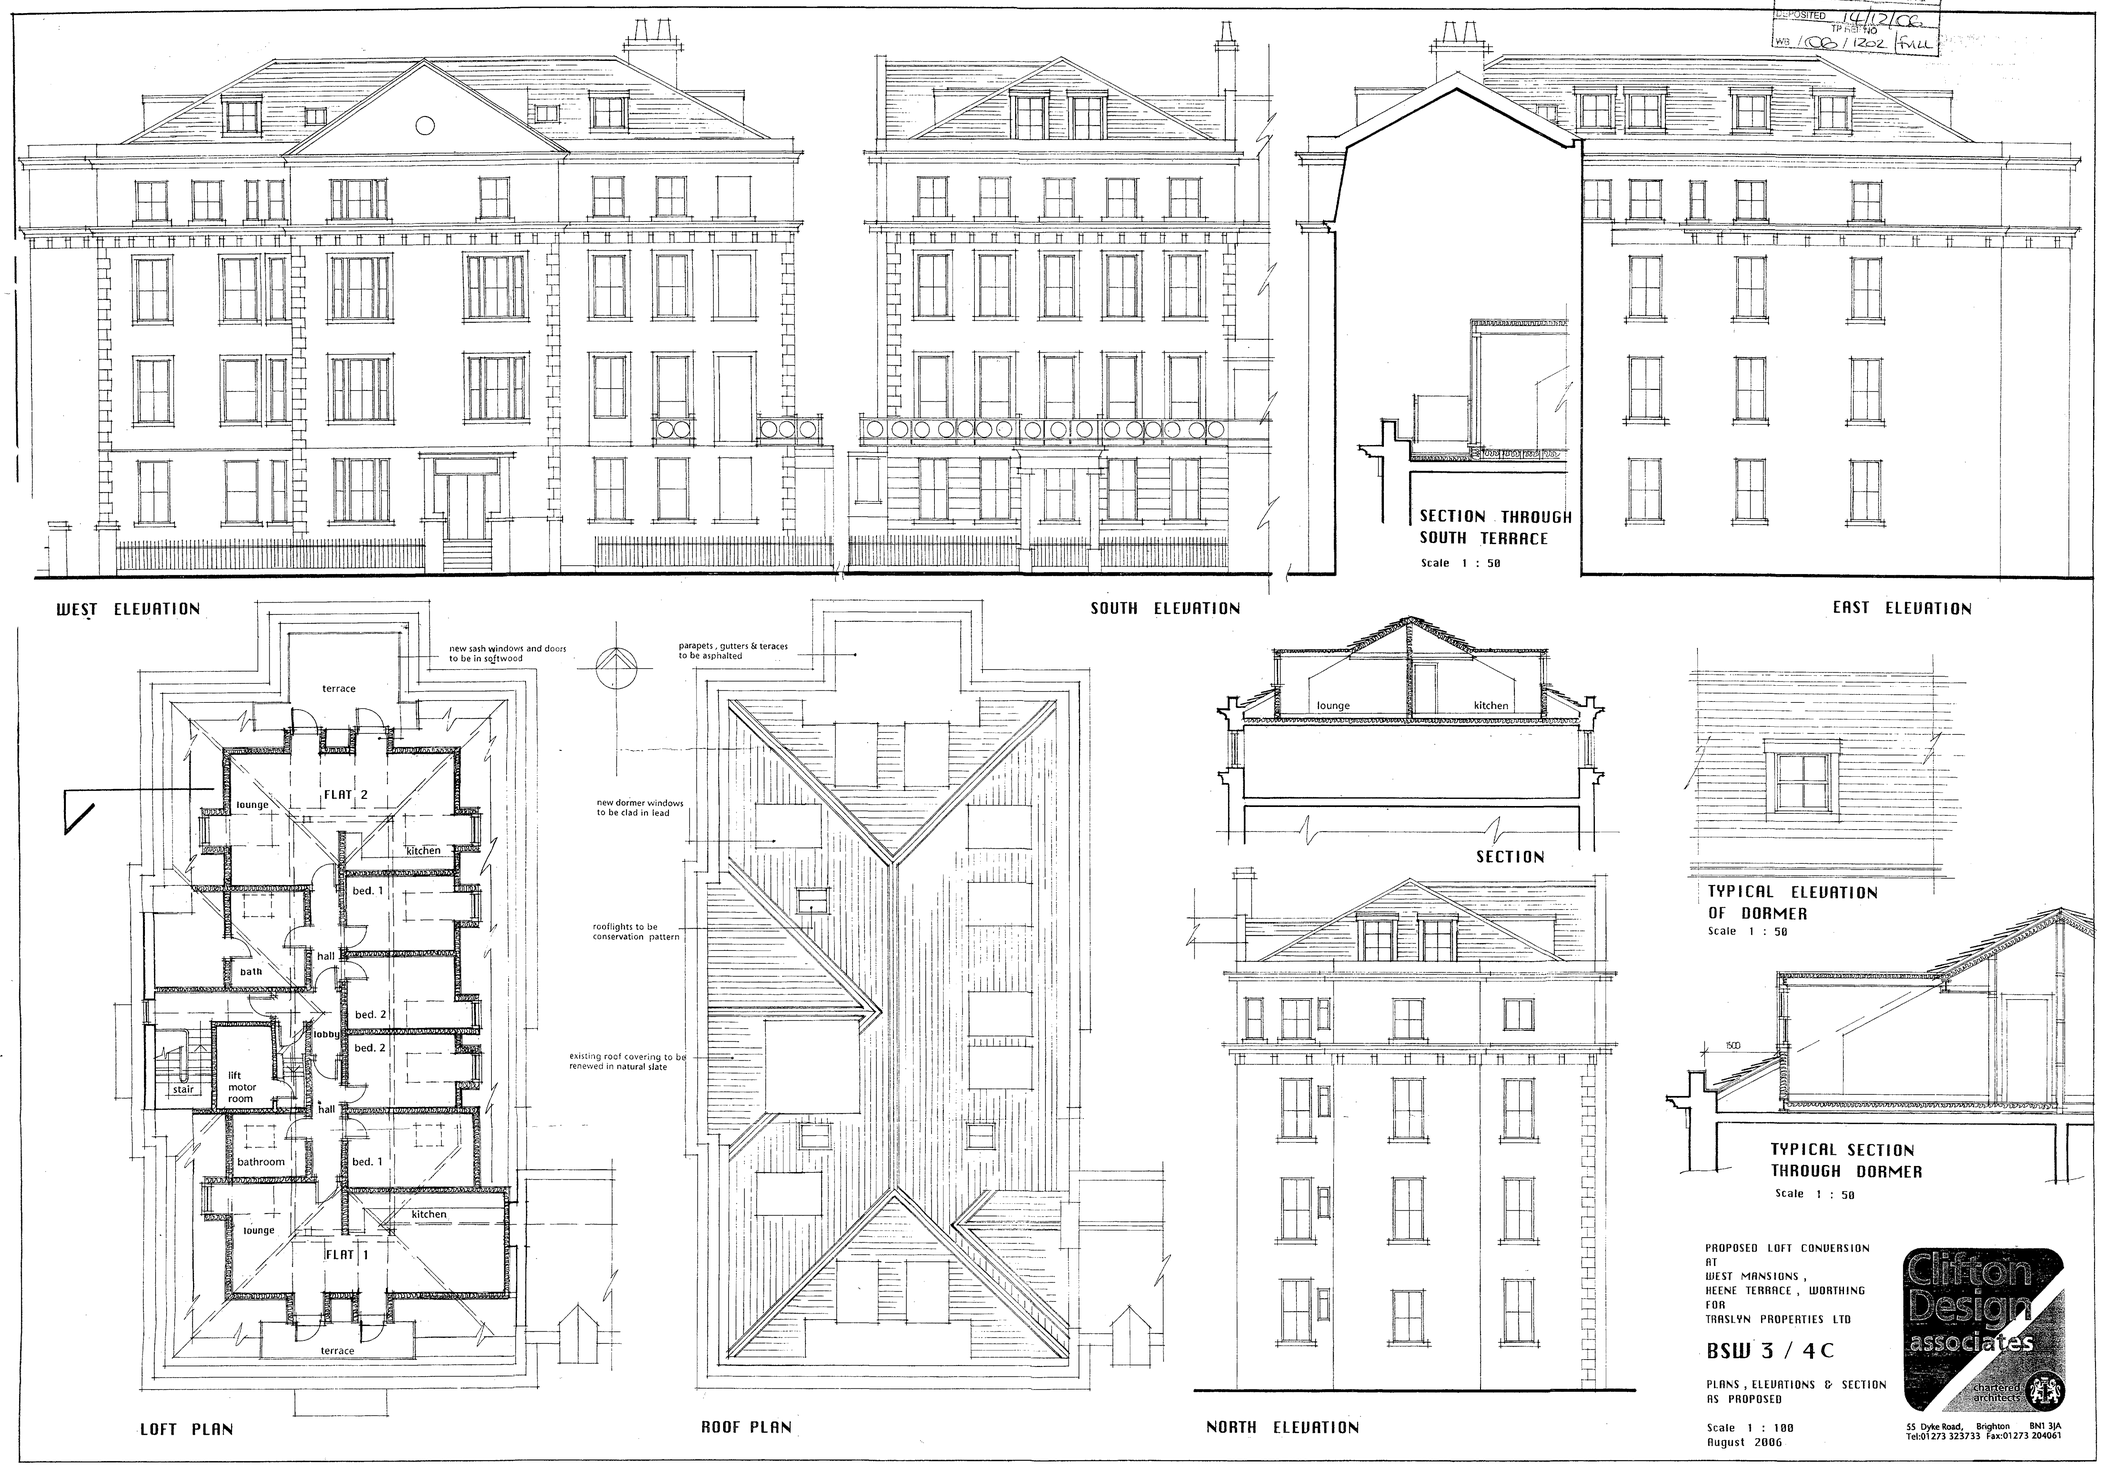

PROPOSED LOFT CONVERSION
AT
WEST MANSIONS,
HEENE TERRACE, WORTHING
FOR
TRASLYN PROPERTIES LTD

BSW 3 / 4C

PLANS, ELEVATIONS & SECTION
AS PROPOSED

Scale 1 : 100
August 2006

Clifton Design associates
chartered architects
55 Dyke Road, Brighton BN1 3JA
Tel:01273 323733 Fax:01273 204061