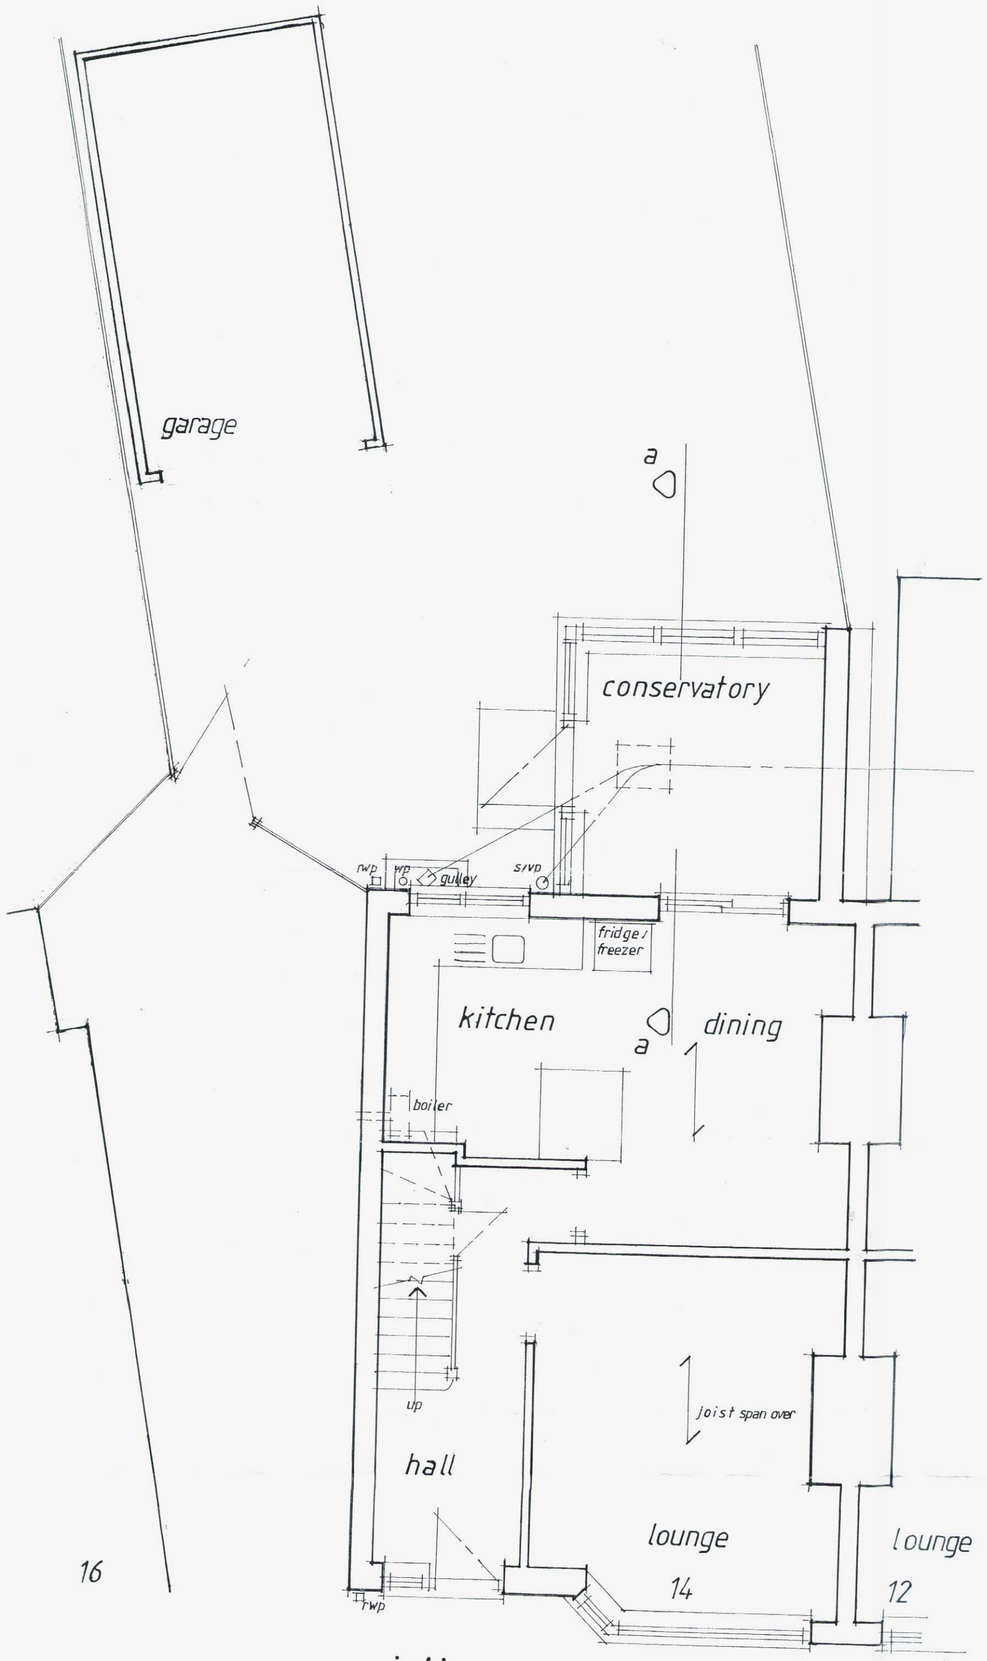

existing ground floor plan

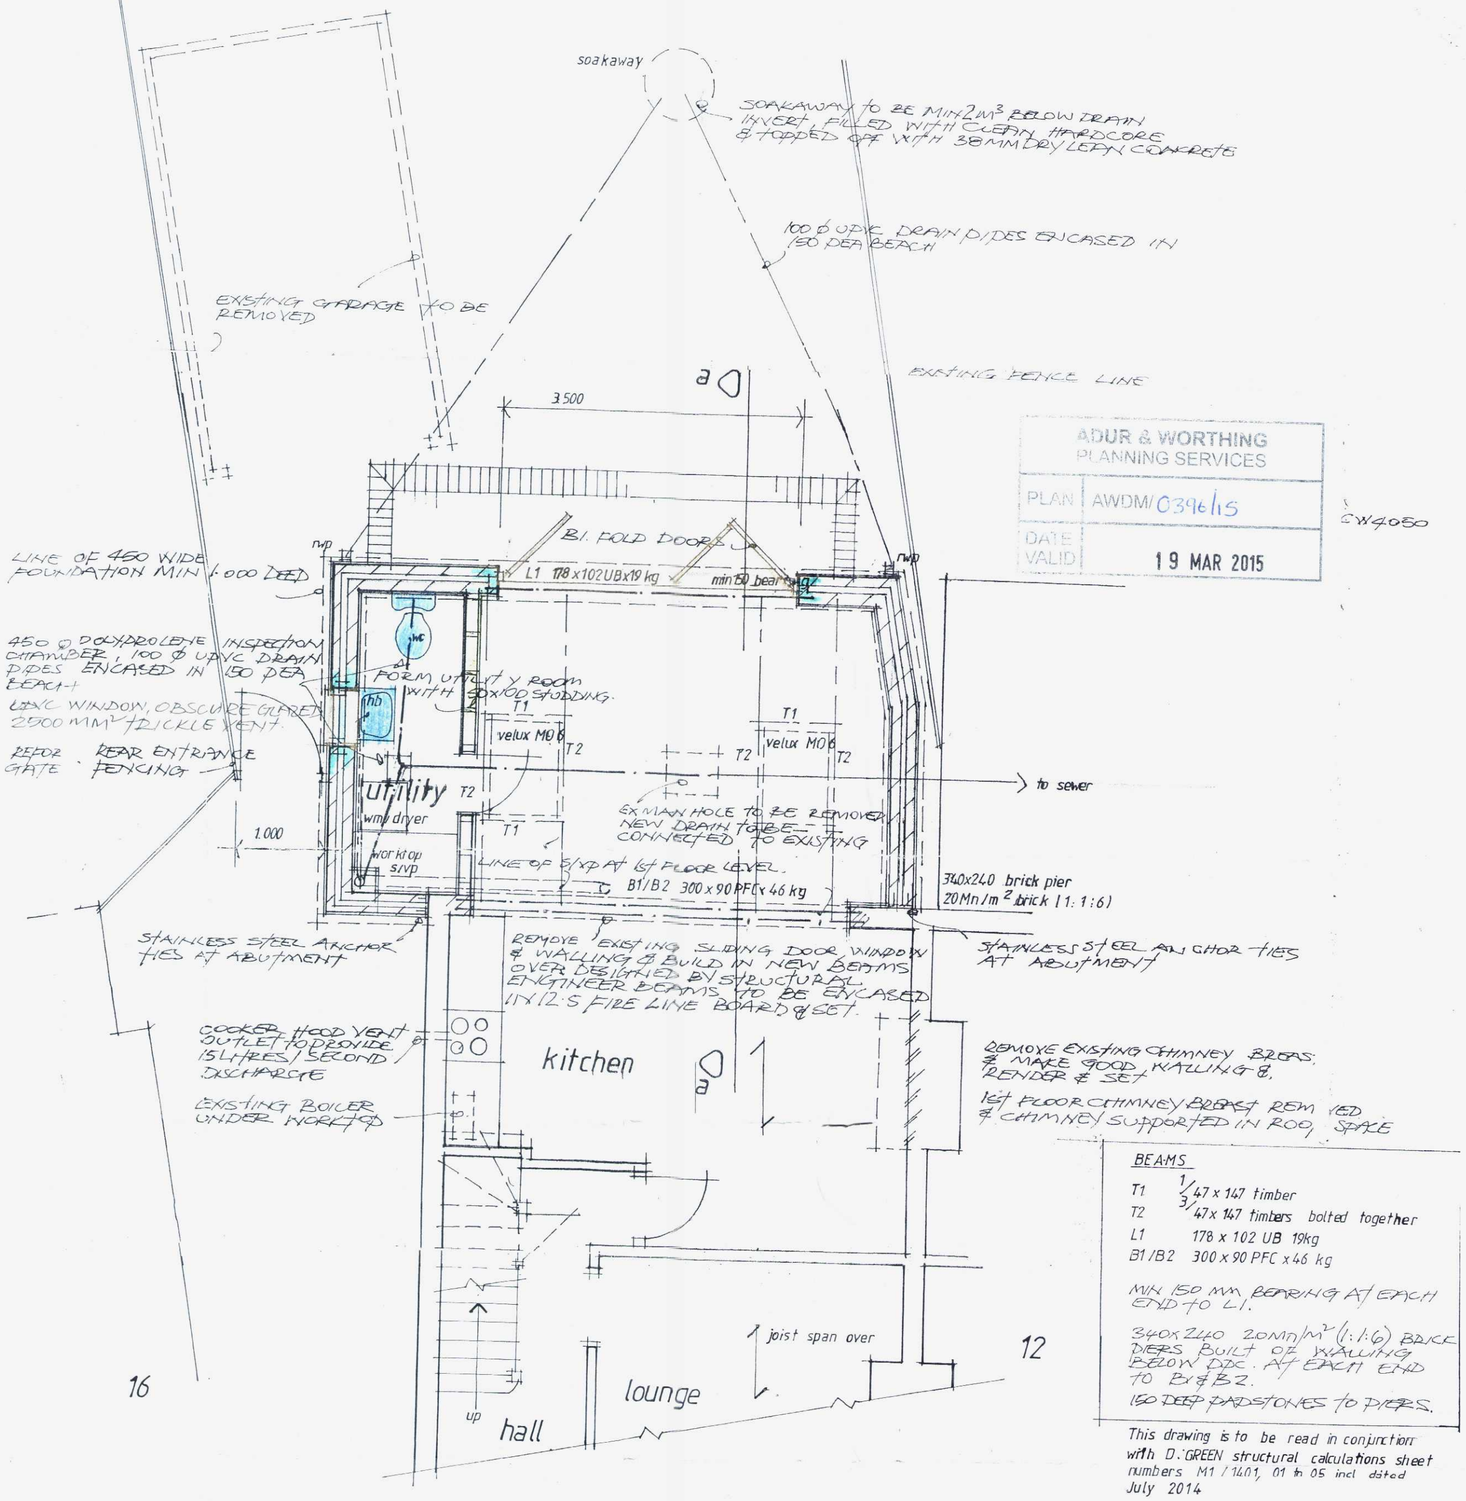

ADUR & WORTHING PLANNING SERVICES
PLAN AWDM/0396/15
DATE VALID 19 MAR 2015

GW4050

BEAMS

T1	1/47 x 147 timber 3/47 x 147 timbers bolted together
T2	47 x 147 timbers bolted together
L1	178 x 102 UB 19kg
B1/B2	300 x 90 PFC x 46 kg

MIN. 150 MM BEARING AT EACH END TO L1.

340 x 240 20Mn/m² (1:1:6) BRICK PIERS BUILT OF WALLING BELOW DPC. AT EACH END TO B1 & B2.

150 DEEP PADSTONES TO PIERS.

This drawing is to be read in conjunction with D. GREEN structural calculations sheet numbers M1/1401, 01 to 05 incl dated July 2014

proposed ground floor plan

C 9/08/15 AMENDMENTS TO LAYOUT.
B. 22/07/14 STRUCTURAL ENGINEERS DETAILS ADDED
A. 23/06/14 SOAKAWAY INCREASED TO 2M³

J A Muitt mias mciob
94 Greenacres, Shoreham,
West Sussex BN43 5XL
Tele: 01273 461786

Project: 14 NORTH FARM ROAD LANCING. WEST SUSSEX.		Date: MAY 2014	Drawing No: 01 C
Drawing: PROPOSED AND EXISTING GROUND FLOOR PLAN		Scale: 1:50	Project No: 14/04