

Elevation 1/50

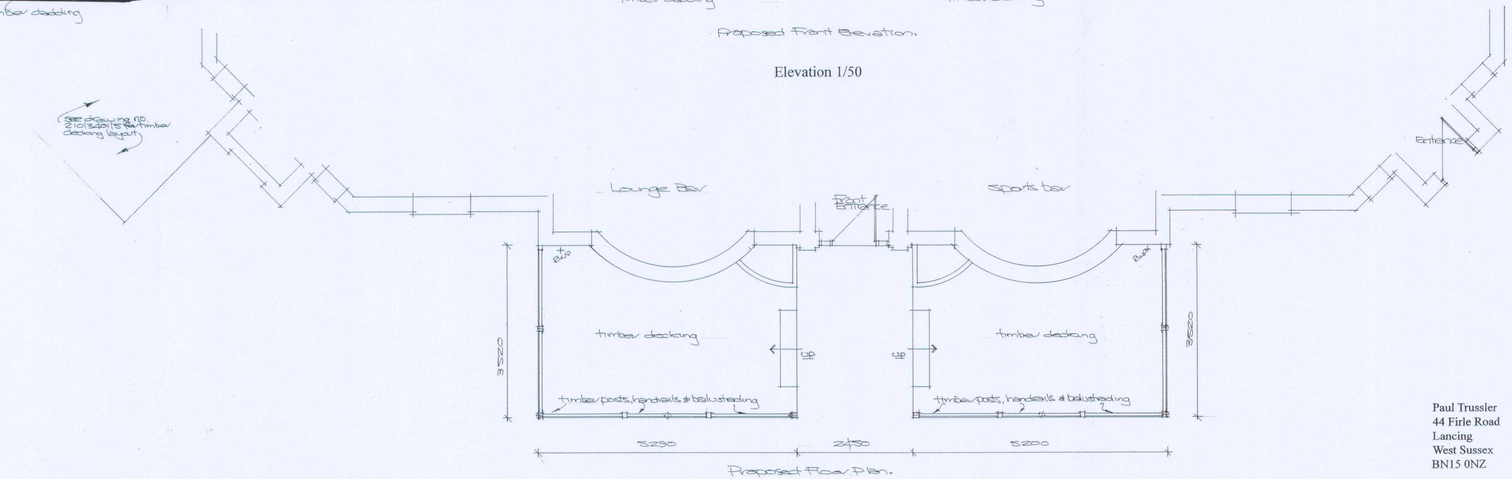

Floor Plan 1/50

Paul Trussler
44 Firle Road
Lancing
West Sussex
BN15 0NZ

MARQUIS OF GRANBY, WEST STREET,
SOMPTING, WEST SUSSEX BN15 0AP

Drawing No. 210/3401/6



Elevation 1/50

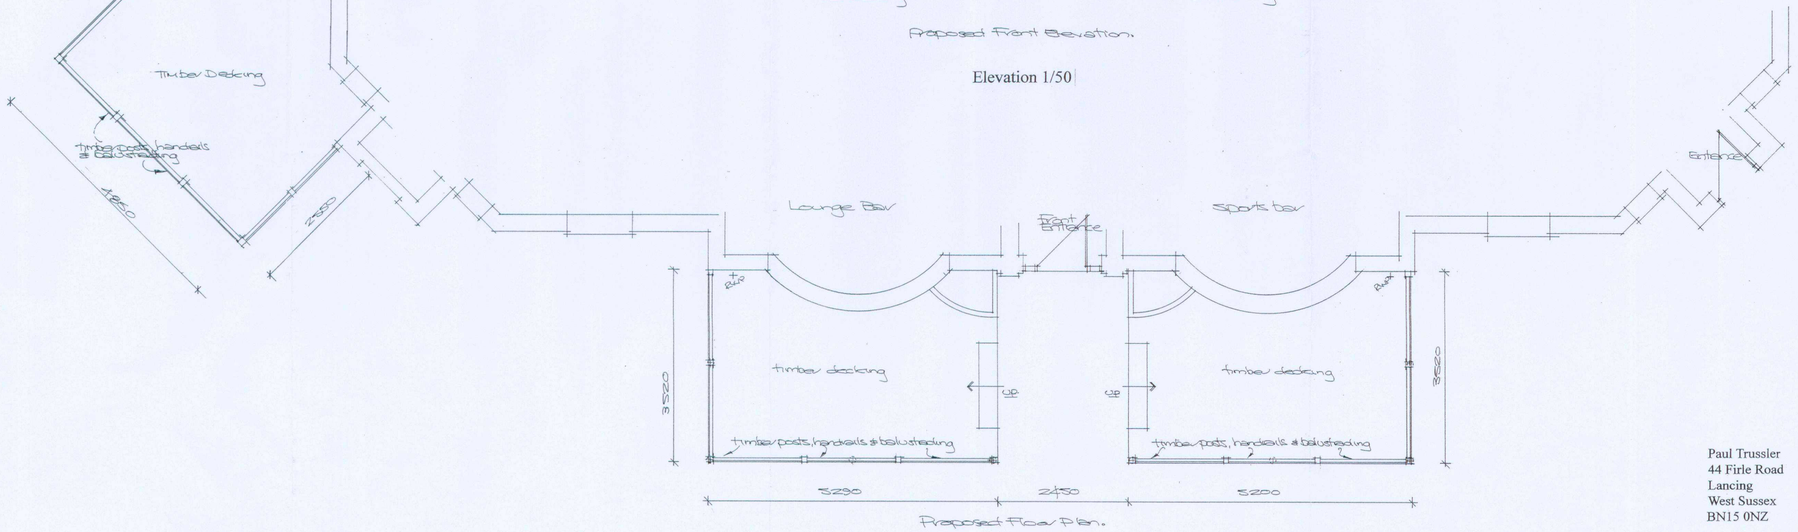

Floor Plan 1/50

Paul Trussler
44 Firle Road
Lancing
West Sussex
BN15 0NZ

MARQUIS OF GRANBY, WEST STREET,
SOMPTING, WEST SUSSEX BN15 0AP

Drawing No. 210/3401/5

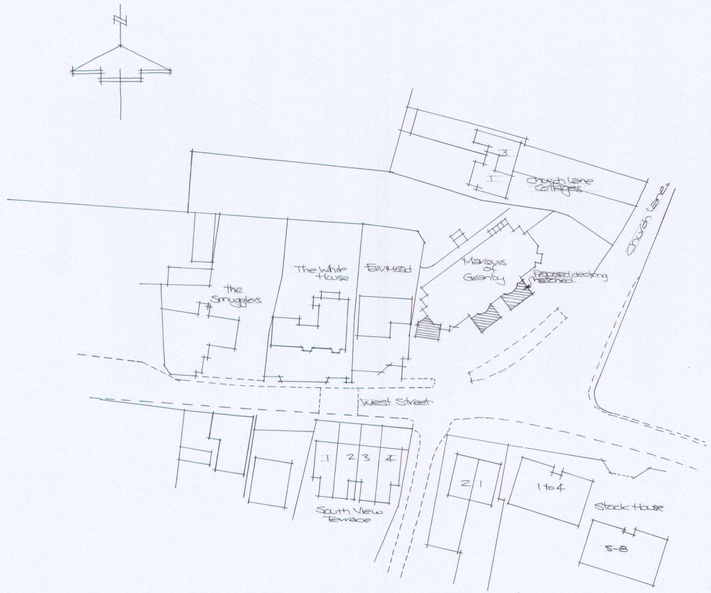

Site Plan 1/500

Paul Trussler
44 Firle Road
Lancing
West Sussex
BN15 0NZ

MARQUIS OF GRANBY, WEST STREET,
SOMPTING, WEST SUSSEX BN15 0AP

Amendments
Rev A: July 10 - Decking adjacent Tallweed deleted from the plan.

Drawing No. 210/401/4 A

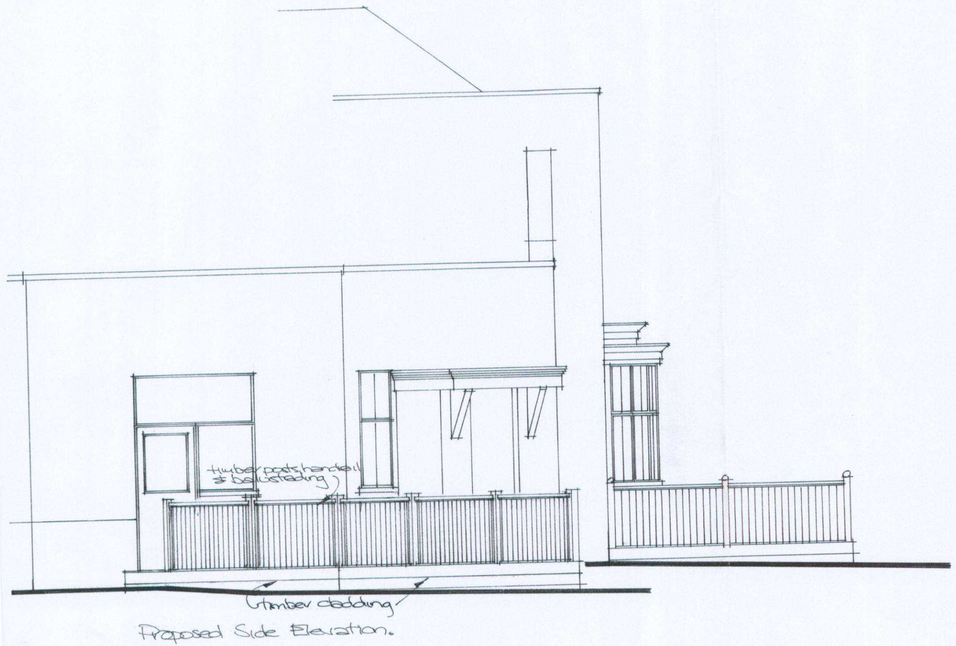

Proposed Side Elevation.

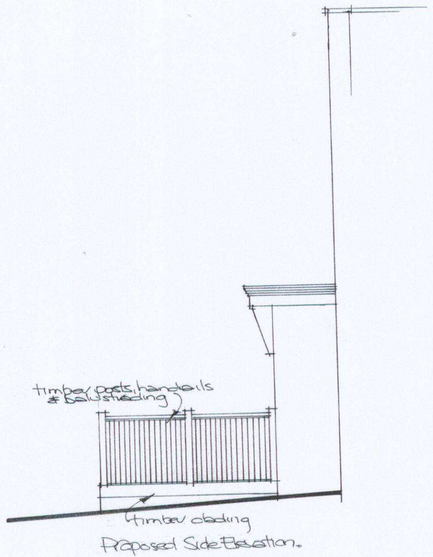

Proposed Side Elevation.

Elevations 1/50

Paul Trussler
44 Firle Road
Lancing
West Sussex
BN15 0NZ

MARQUIS OF GRANBY, WEST STREET,
SOMPTING, WEST SUSSEX BN15 0AP

Drawing No. 210/401/7