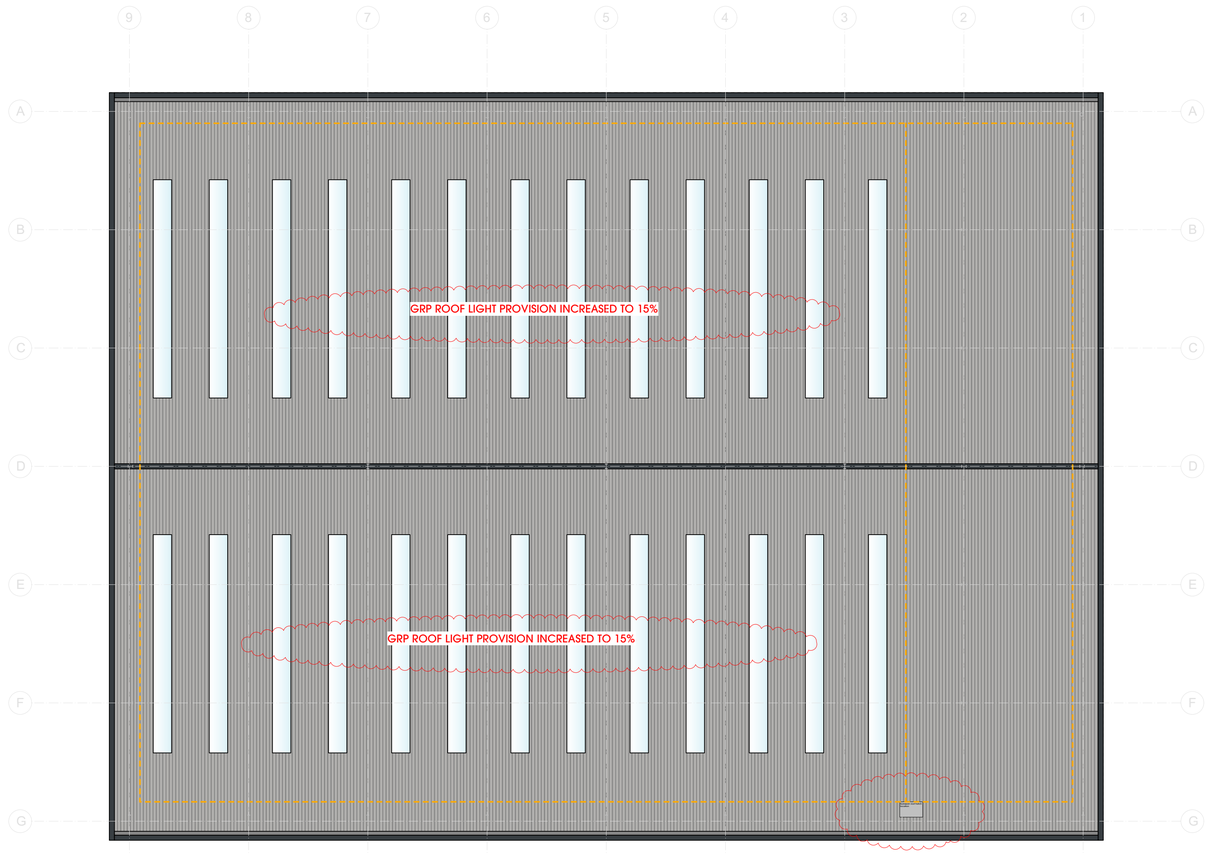


ROOF PLAN

ROOF LIGHT PROVISION = 15% OF FLOOR AREA

ROOF ACCESS VIA SURESPAN ROOF HATCH AND SHIPS LADDER INTERNALLY.

MANSAFE LOCATIONS NOTED ON ROOF PLAN

ALL INCOMING SERVICES SUBJECT TO CONFIRMATION BY THE MAIN CONTRACTOR.

GRIDLINE SETTING OUT TO BE FINALISED INLINE WITH STEEL SUB CONTRACTOR DESIGN.

ALL STRUCTURE SHOWN INDICATIVLEY. FOUNDATIONS AND STRUCTURAL DESIGN TO S.E / SUB CONSULTANT DESIGN AND DETAILS.

ALL U VALUES SUBJECT TO SBEM REPORT. TO BE PROVIDED BY CLIENT.

ALL FIRE BOUNDARIES TBC SUBJECT TO CONSULTATION WITH BUILDING CONTROL

Rev.	Date	Description	Drawn
G	23.03.23	MINOR AMENDMENTS FOR PLANNING SUBMISSION - PV REMOVED	AB
F	28.11.22	MINOR AMENDMENTS FOR PLANNING SUBMISSION	DW
E	14.11.22	CLIENT UPDATED. INDICATIVE PV ADDED TO ROOF PLAN. MANSAFE INDICATED AND 15% ROOF LIGHTS ADDED TO PLANS.	DW
D	15.6.22	COLOURS UPDATED	MbN
C	14.1.22	COLOURS UPDATED	MJP
A.	04.10.21	Title updated from Unit 4 to Unit 5.	MJP

client

PANATTONI

project

Brighton City Airport
Unit 5

drawing title

GA Roof Plan

date Feb 2021
status Planning
scale 1:200 @ A1
drawn MbN checked DW
job no. 2450 dwg no. P151 rev. G

htcarchitects
York Place Studio
8 Britannia Street
Leeds
LS1 2DZ
T:(0113) 244 3457
W: www.htcarchitects.co.uk
E: info@htcarchitects.co.uk