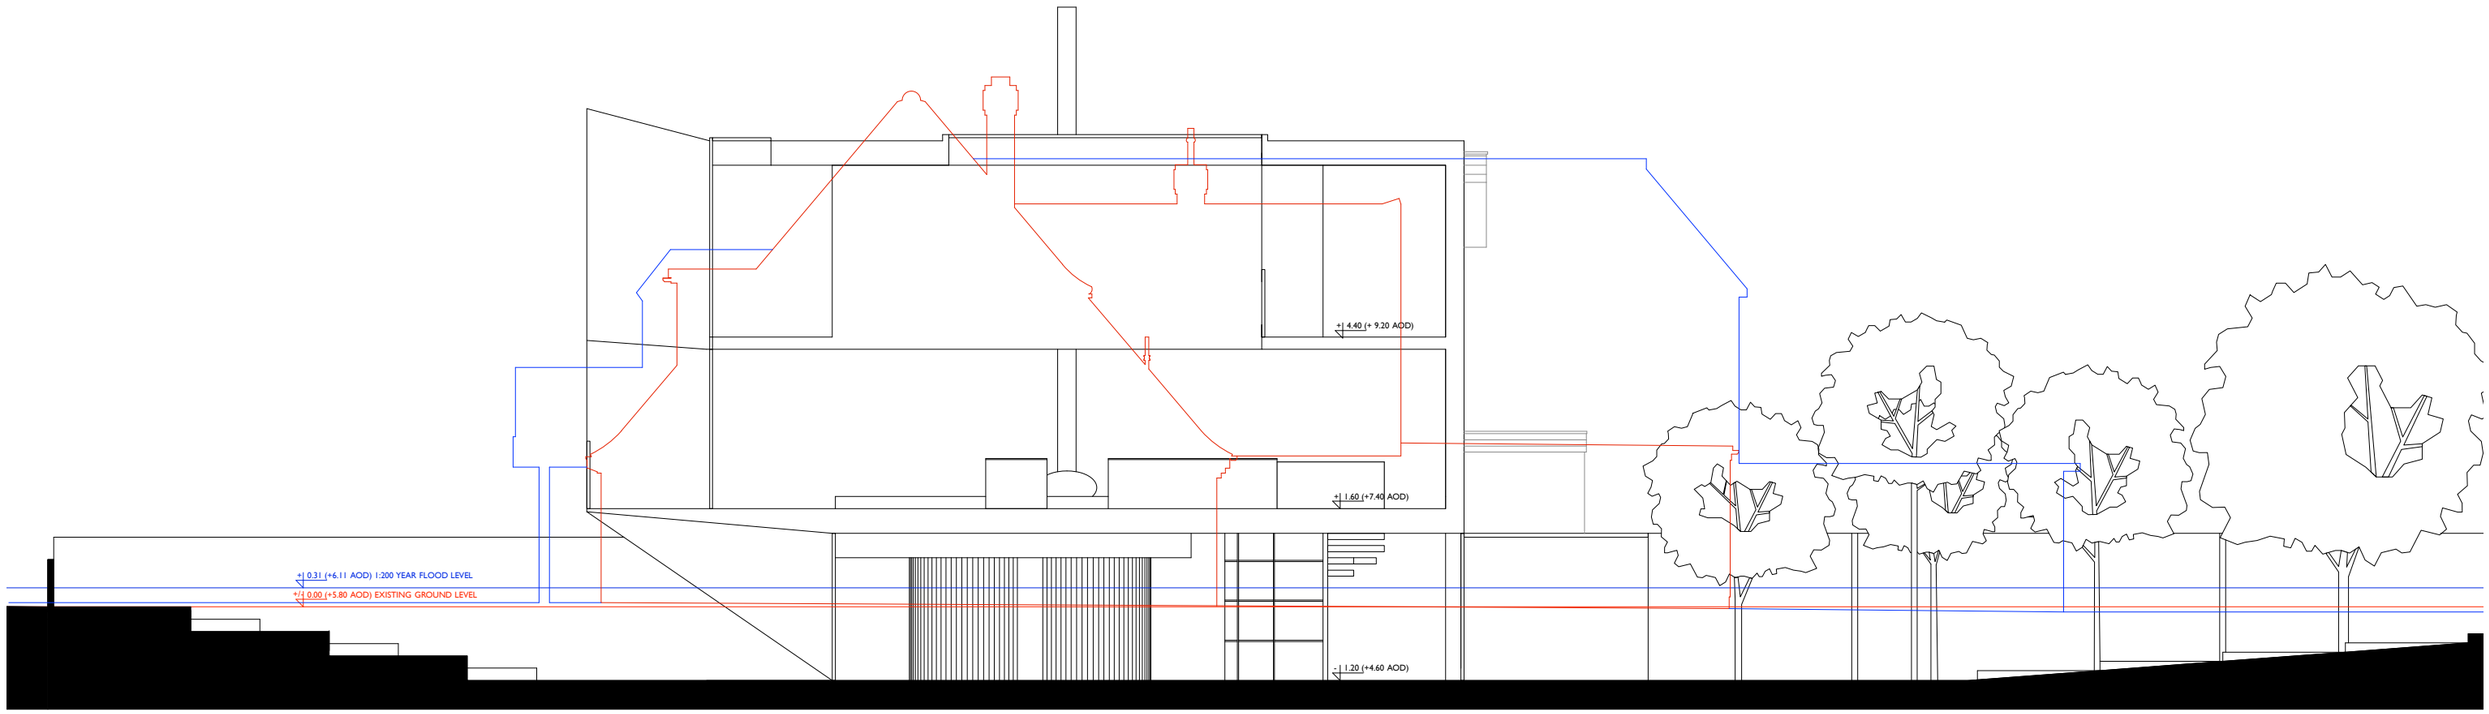

Existing house

Outline of previously approved development ADC/0339/06

Revisions

A	19.07.17	Building footprint reduced. Internal levels amended to reduce building height
B	20.10.17	Building set back by 1 metre / garage annotated.
C	24.11.17	South-west canopy height reduced by 500mm.

0 1 2 3 4 5 10 M

project	16 Old Fort Road, Shoreham-by-Sea, BN43 5RJ		
title	Section AA - Proposed		
scale	1:100 @ A3	project number	A1801
date	11.04.17	drawn by	KW
drawing status	Planning	checked by	NE
drawing number	PL 014	revision	C

eldridge **london**

17 Calico Row
Plantation Wharf
London SW11 3TW
T 020 7228 2824
E mail@eldridgelondon.com
www.eldridgelondon.com