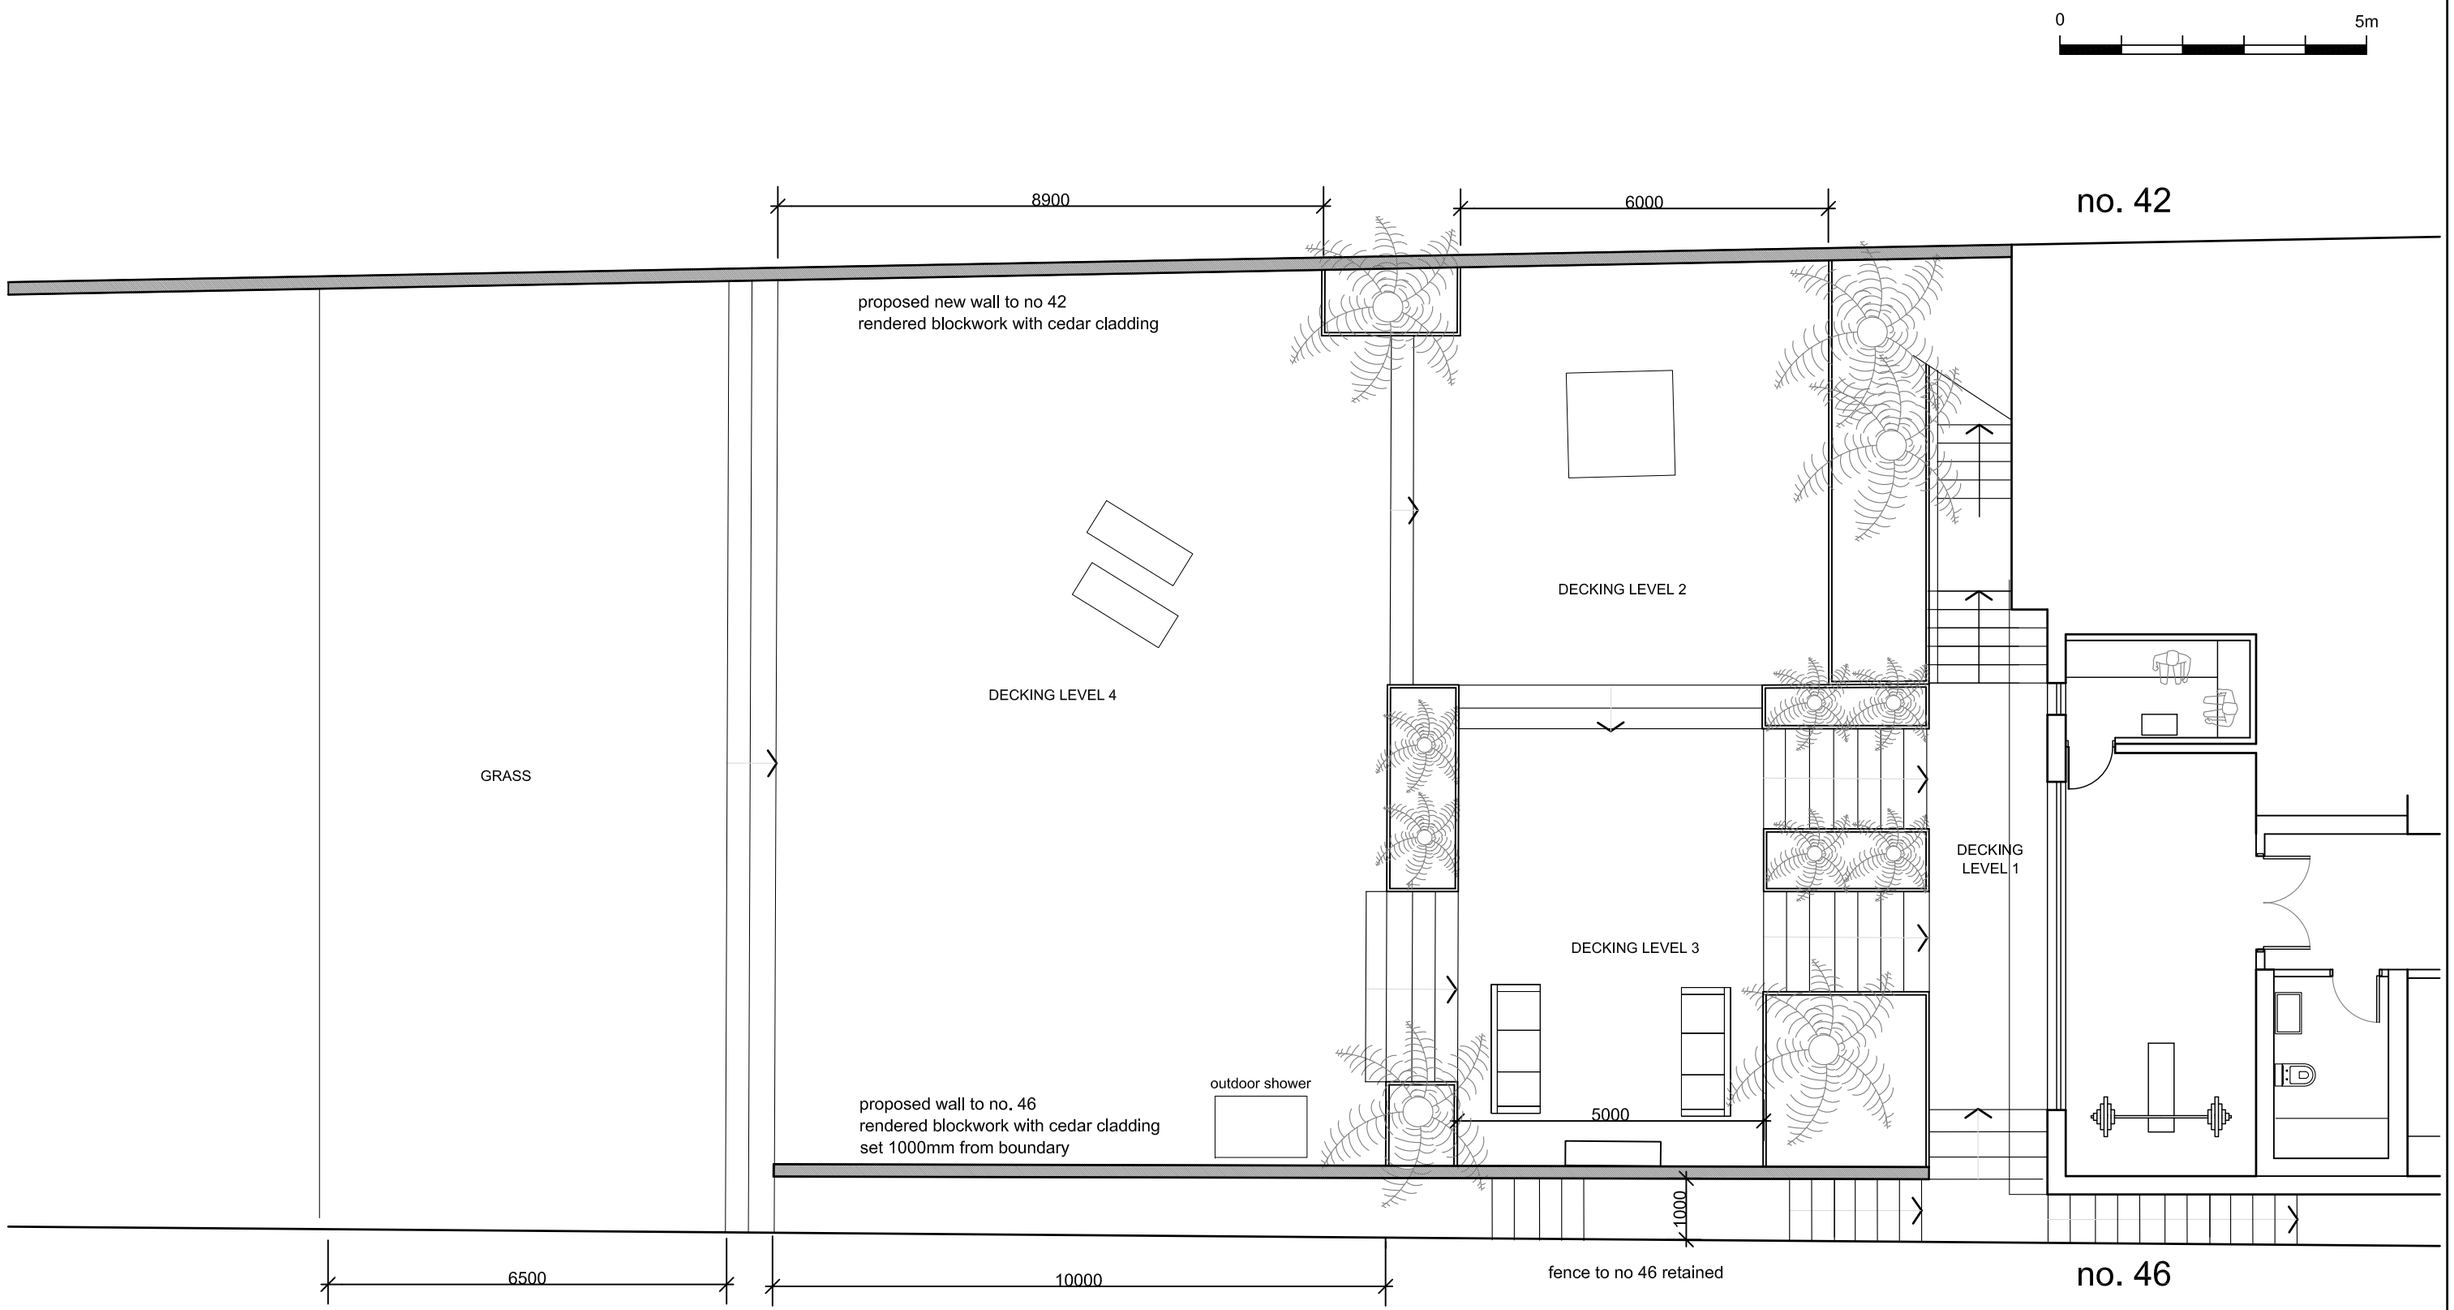


REAR GARDEN PLAN

Client D. IRESON AND M. KAMIS Job Title 44 BRIGHTON ROAD LANCING SUSSEX BN15 8ET	Drawing Title PROPOSED GARDEN PLAN Drawing Status FOR PLANNING Drawn By / Checked By LT	Scale 1:100 @ A3 Date APR 2021 Drawing No. 2760 - 10 Rev. -	Revisions Rev. Date. Description -		All site dimensions and levels to be verified by contractors and subcontractors on site prior to manufacture Do not Scale from this drawing To be read in conjunction with all other drawings and contract documentation Contractor to refer to all relevant consultants and engineers drawings throughout the course of the works All works to comply to local authority requirements Any errors, dimensional discrepancies or omissions to be reported to Inature prior to manufacture Drawing is for design intent only

inature
architecture & design
www.inature.co.uk
T. 0207 223 8100
T. 01273 710 056

© inature