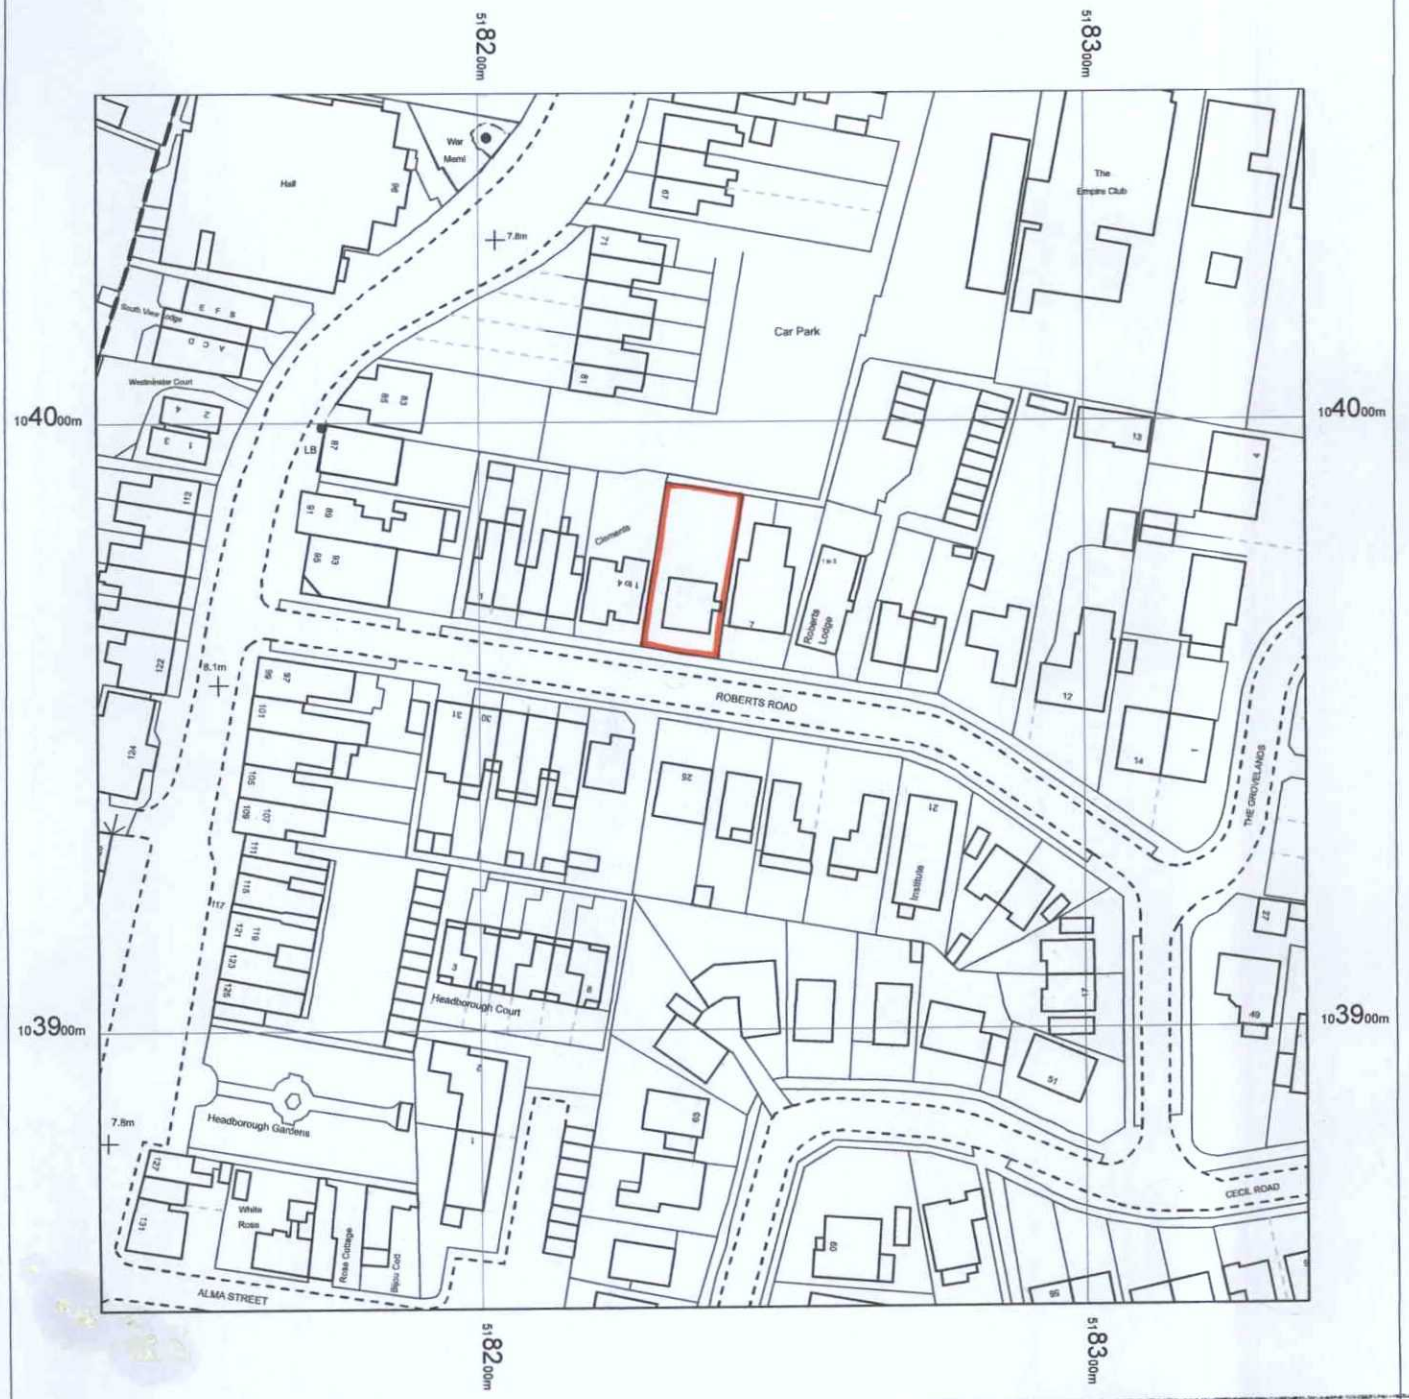

ADUR & WORTHING
PLANNING SERVICES

PLAN AWDM/ 1586/15

DATE VALID 1 2 DEC 2015

6 Roberts Road
Lancing
BN15 8AR

OS MasterMap 1250/2500/10000 scale
01 April 2015, ID: MDP-00416004
www.mapdataportal.co.uk

1:1250 scale print at A4, Centre: 518237 E, 103954 N

©Crown Copyright Ordnance Survey. Licence no. 100019980

Mapping sourced from Ordnance Survey

MAPS@ Aworth
SURVEY CONSULTANTS