

FOR PLANNING PURPOSES

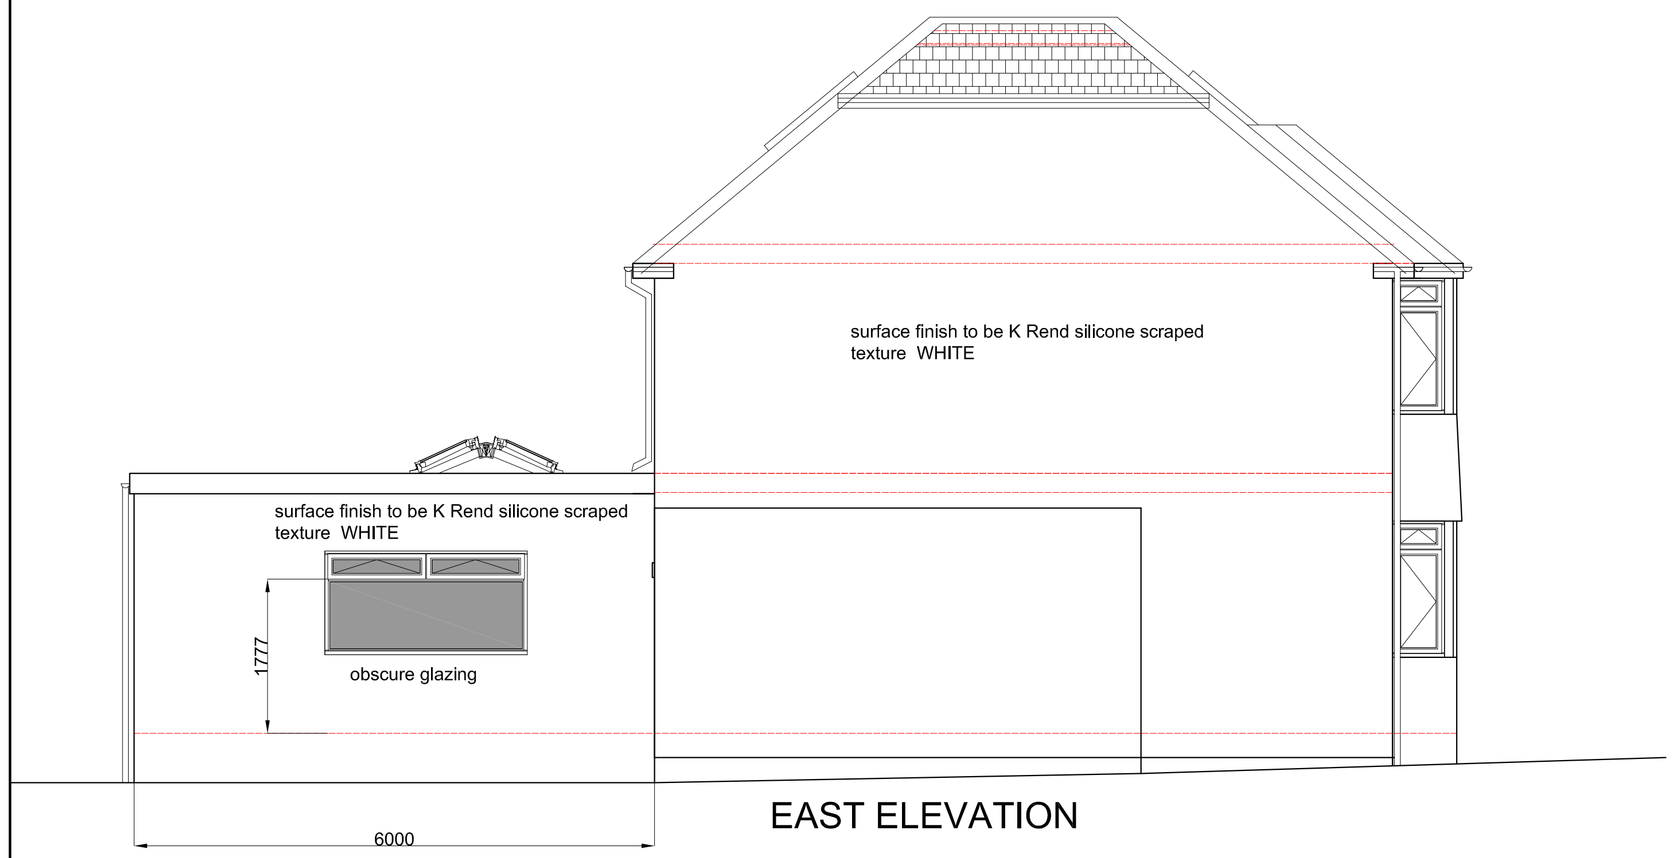

EAST ELEVATION

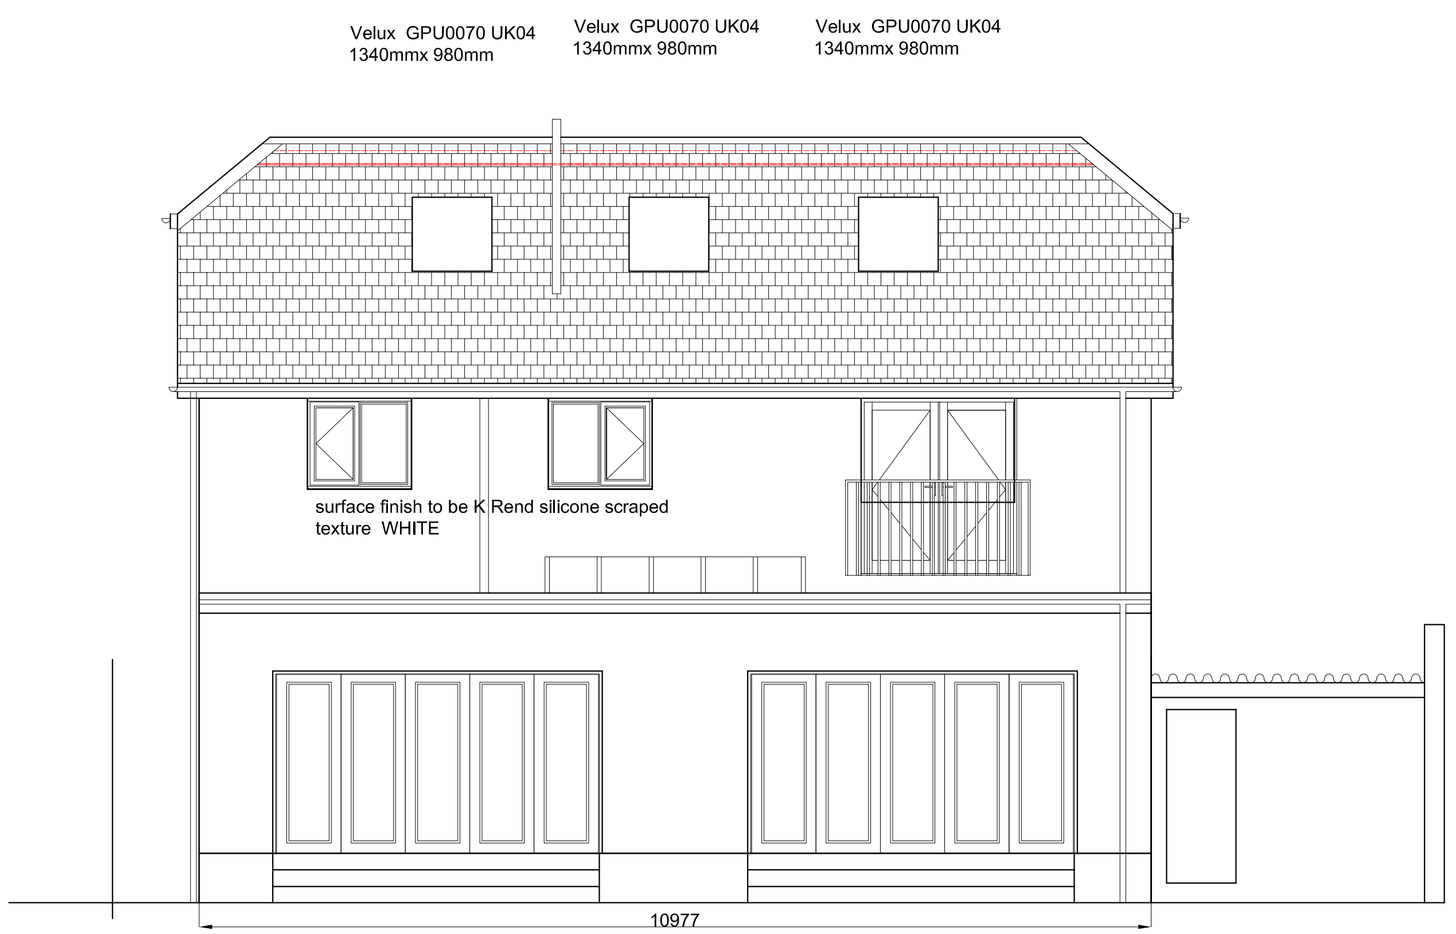

SOUTH ELEVATION

Scale In Metres

0 1 2 3 4 5 6 7 8 9 10

for 1:50

NOTES.

(i) This drawing is not to be scaled by contractors , work to figured dimensions only, confirmed on site.

(ii) This drawing is to be read in conjunction with all relevant architectural drawings, detailed specifications where applicable and all associated drawings in this series.

(iii) Any discrepancy on this drawing is to be reported immediately to the owner for clarification.

(iv) The contractor is responsible for all temporary works and for the stability of the works in progress.

(v) Copyright for all drawings/designs part or full shall remain with KEL in accordance with the Copyright Act 1988

Revision		Date
B	roof altered	April 2021
A	Height of proposed roof added	Mar 2021

Client: Mr A. Yagoub

Project: 381 Upper Shoreham Road
Shoreham
BN43 5NF

Title: Raising roof to form additions storey with rooms in roof and single storey rear extension
Proposed South and East Elevations

Building Advisor Ltd

RICS

11,Dale View
Hove
East Sussex
BN3 8LA

TEL/FAX 01273 774867
Mobile 07767 481463
E-mail keith@kelbuilding.co.uk

Scales	Date	Drawn	
1:50	Feb 2021	KEL	B
Project No. 0757	Paper Size A1	Dwg. No. 004	

BUY WITH CONFIDENCE

© Copyright