WB/14/207/FUL

37 UPPER BRIGHTON ROAD

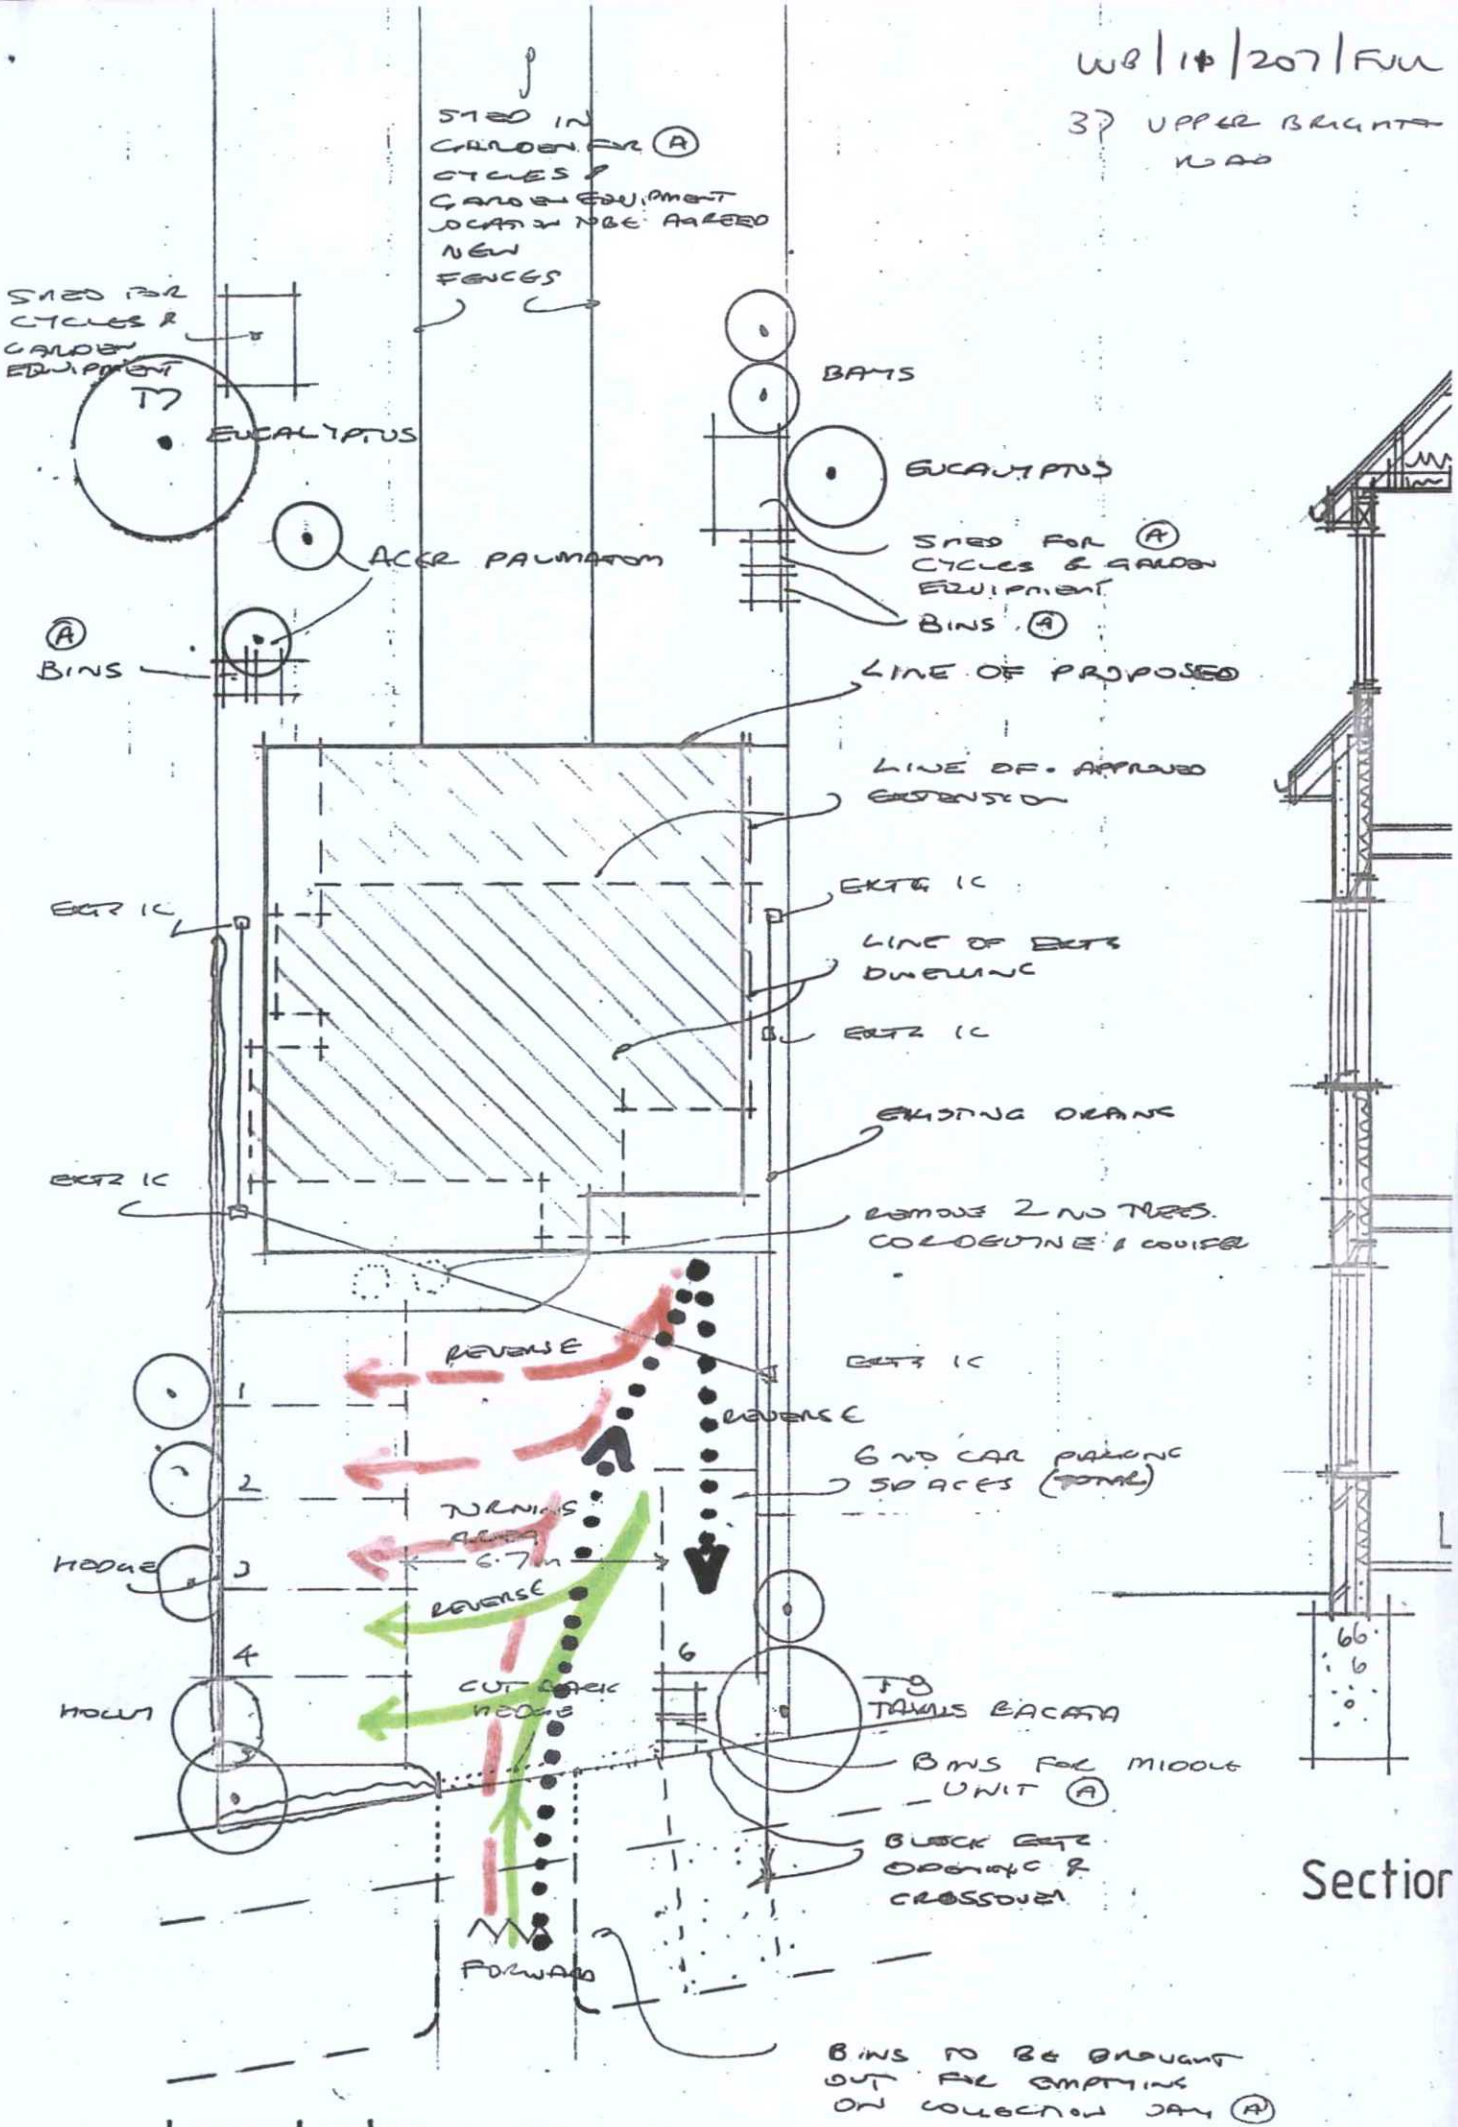

Section

Layout plan 1:200

ACCESS INTO SITE / PARKING BAYS