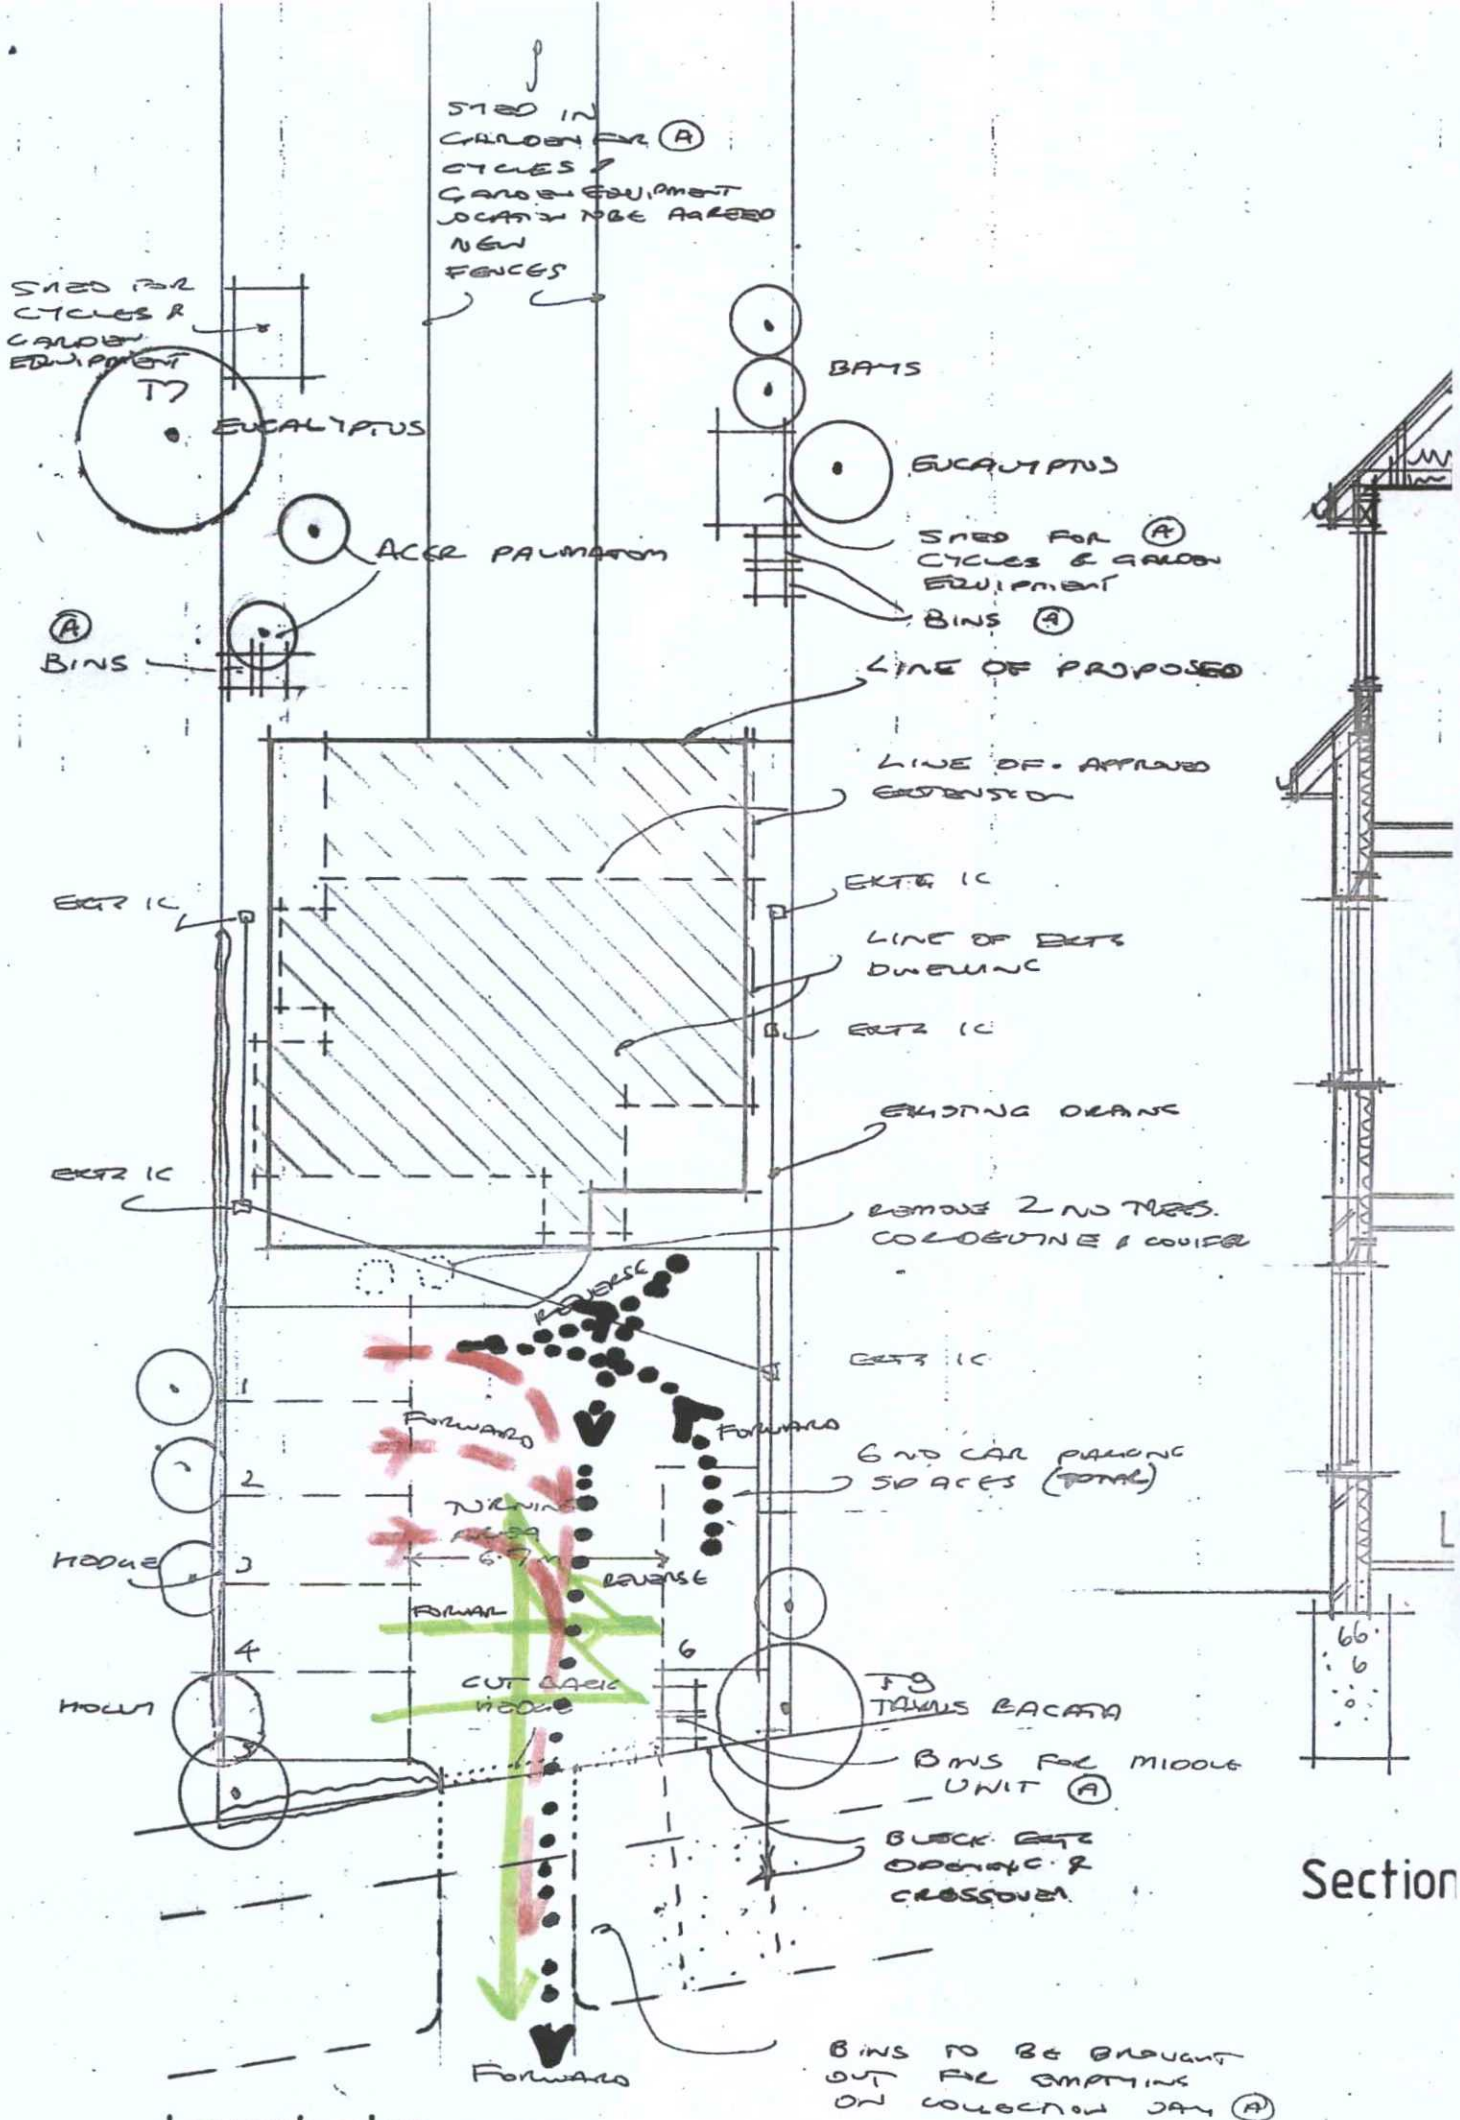

Layout plan 1:200

EGRESS FROM SITE / PARKING BAYS