
ISO A1 - 594mmx841mm

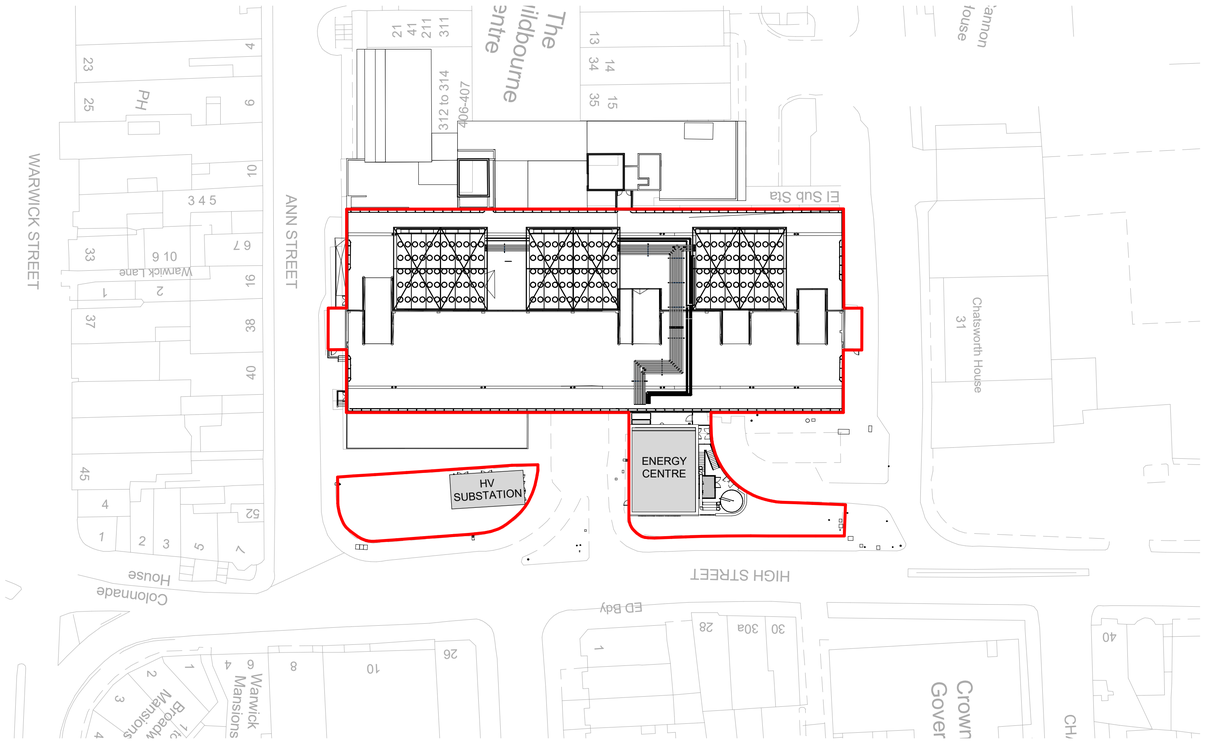

SITE BLOCK PLAN - PROPOSED

SCALE: 1 : 500

Scale 1:500

0 25 50 m

This drawing has been prepared solely for the use of HEMIKO and there are no representations of any kind made by NORR Consultants Limited to any party with whom NORR Consultants Limited has not entered into a contract

This drawing must not be used, reproduced or revised without written permission.

This drawing shall not be used for construction purposes until a"Ax - APPROVED FOR STAGE x" status appears under the Sheet Status.

Constructors must only work to figured dimensions which are to be checked on site. Do not scale from hard copy drawings.

DATE	REVISION	REV	DR	CH
04.10.23	DRAFT FOR COMMENTS	P01	PB	RB
10.10.23	UPDATED WITH CLIENT COMMENTS	P02	RP	RB
04.12.23	DESIGN UPDATE	P03	RP	RB
21.03.24	PLANNING UPDATE - CAR PARK ROOFTOP PLANT ENCLOSURE OMITTED	P04	RP	RB

Keyplan

North Arrow

True North

NORR

NORR Consultants Limited.
An Ingenium International Company

SET OFFICE INFORMATION

www.norr.com

Client
HEMIKO

Project
WORTHING ENERGY CENTRE

Drawing Title
SITE - PROPOSED BLOCK PLAN

Drawn
PB

Date
29.09.23

Checked
RB

Date
29.09.23

Sheet Status
PLANNING

Project No.
IALN23-0019

Scale
1 : 500 @ A1

Drawing No.
ECW-NOR-XX- ZZ-DR-A-90003

Rev.
P04