
ISO A1 - 594mmx841mm

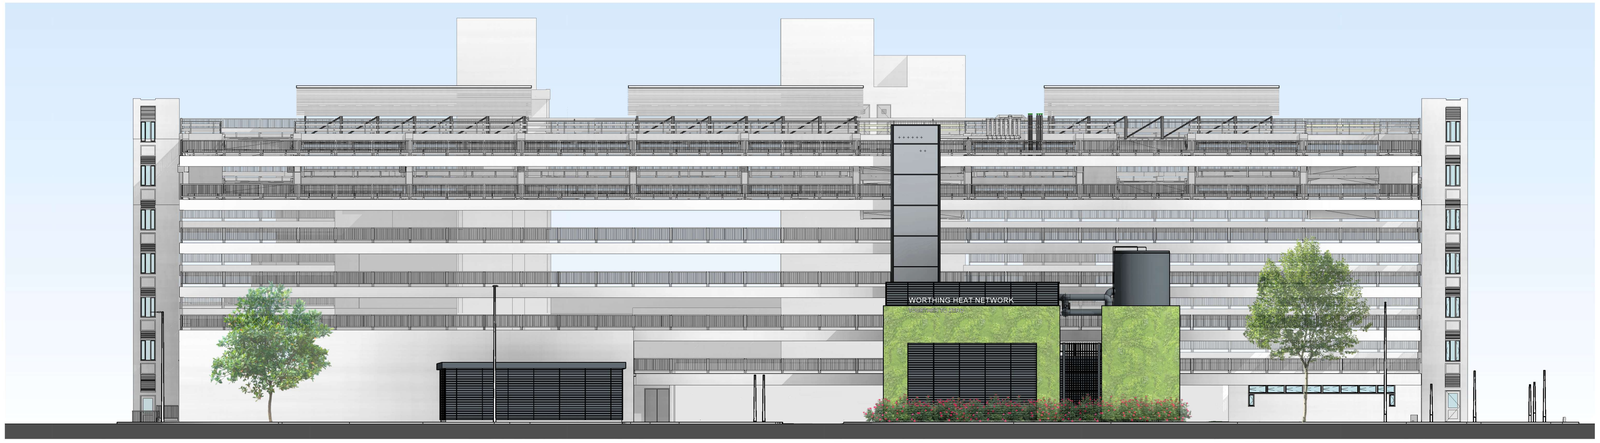


HV SUB-STATION

ENERGY CENTRE

# SITE ELEVATION - EAST

SCALE: 1 : 200

Scale 1:200

0 2 4 6 8 10 20 m

This drawing has been prepared solely for the use of HEMIKO and there are no representations of any kind made by NORR Consultants Limited to any party with whom NORR Consultants Limited has not entered into a contract

This drawing must not be used, reproduced or revised without written permission.

This drawing shall not be used for construction purposes until a"Ax - APPROVED FOR STAGE x" status appears under the Sheet Status.

Constructors must only work to figured dimensions which are to be checked on site. Do not scale from hard copy drawings.

| DATE | REVISION | REV | DR | CH |
|---|---|---|---|---|
| 29.09.23 | DESIGN UPDATE | P01 | PB | RB |
| 04.10.23 | DRAFT FOR COMMENTS | P02 | PB | RB |
| 10.10.23 | UPDATED WITH CLIENT COMMENTS | P03 | RP | RB |
| 04.12.23 | DESIGN UPDATE | P04 | RP | RB |
| 21.03.24 | PLANNING UPDATE - CAR PARK ROOFTOP PLANT ENCLOSURE OMITTED | P05 | RP | RB |

Keyplan

North Arrow

NORR

NORR Consultants Limited.
An Ingenium International Company

SET OFFICE INFORMATION

www.norr.com

Client: HEMIKO

Project: WORTHING ENERGY CENTRE

Drawing Title: SITE ELEVATIONS - EAST

Drawn: PB | Date: 29.09.23

Checked: RB | Date: 29.09.23

Sheet Status: PLANNING

Project No.: IALN23-0019

Scale: 1 : 200 @ A1

Drawing No.: ECW-NOR-XX- ZZ-DR-A-90101

Rev.: P05