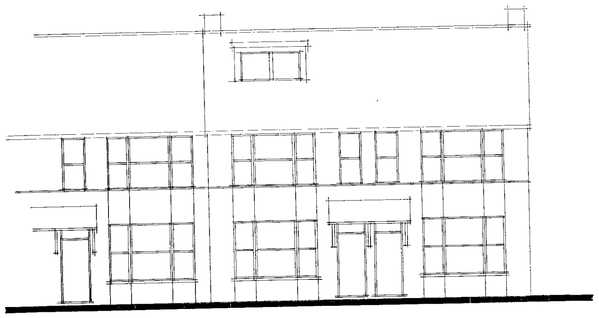

FRONT ELEVATION



REAR ELEVATION

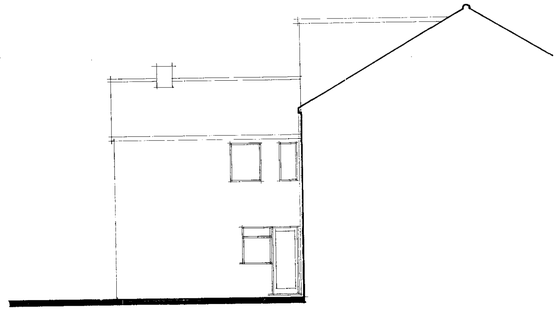

WEST ELEVATION

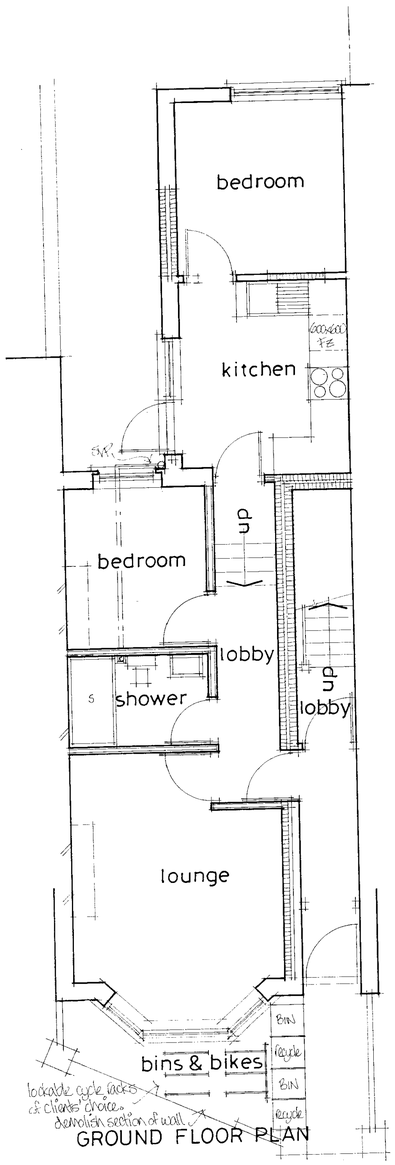

GROUND FLOOR PLAN

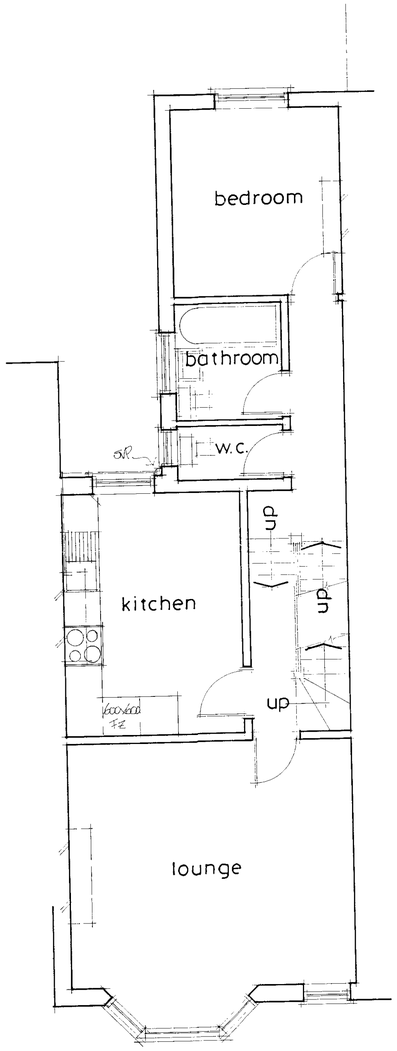

FIRST FLOOR PLAN

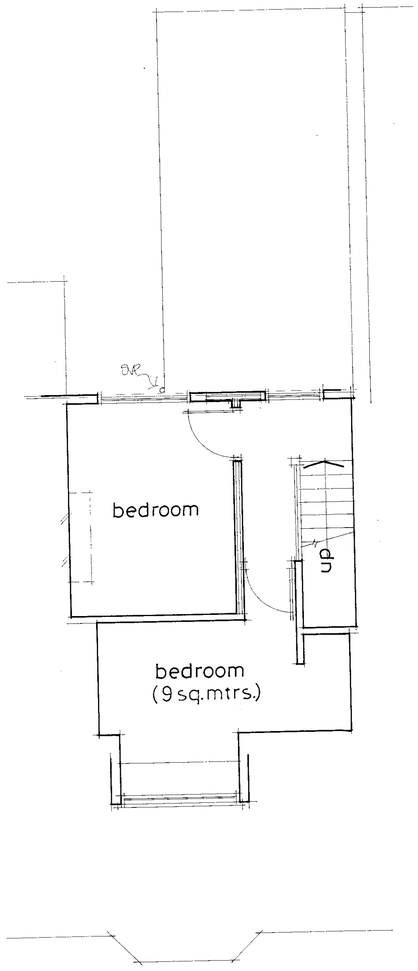

SECOND FLOOR PLAN

PLAN DM/ 0418112
DATE VALID 27 APR 2012

Alan Scarratt
ARCHITECTURAL SERVICES

33 Hurley Road, Worthing, West Sussex BN13 2PA
Tel/Fax (01903) 690102

client Mr. & Mrs. N. Sheehan

job 158 Old Shoreham Road
Southwick
West Sussex

dwg. no. AS.604 B

dwg. title conversion into 2 no. self-contained flats

drawn by

date Feb. 2012 scale 1:100 1:50

Do not scale off drawings

Check all dimensions on site before
all work is commenced

All work is not to be used for any purpose
to conform with or to the
regulations, B.S.S. and C.O.P.'s