


1:100 0 10m
Scale bar
1:50 0 10m

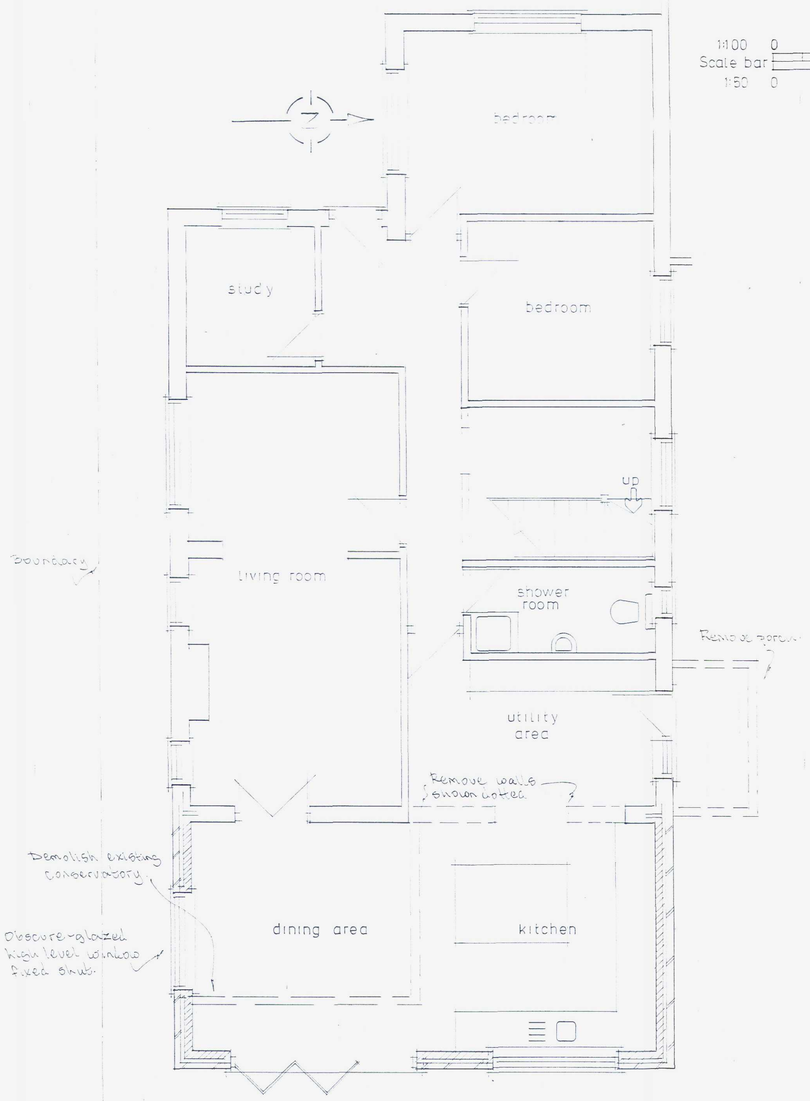

Ground Floor

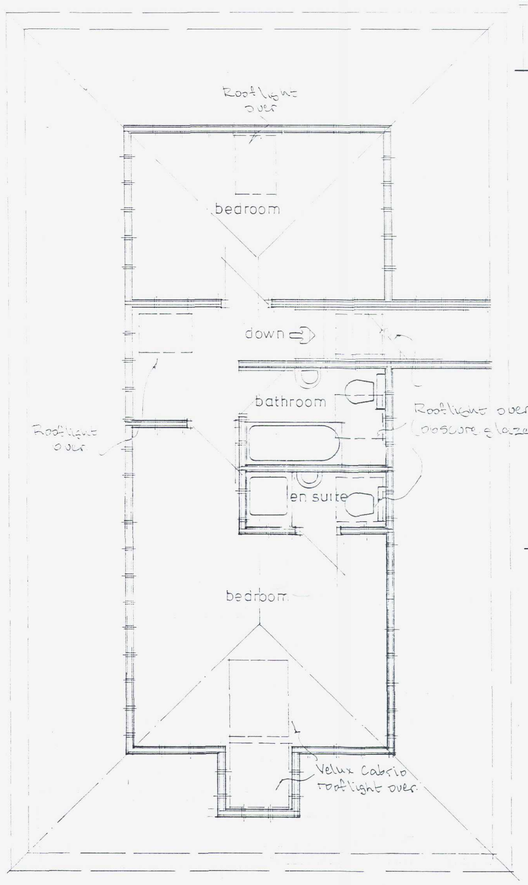


First Floor

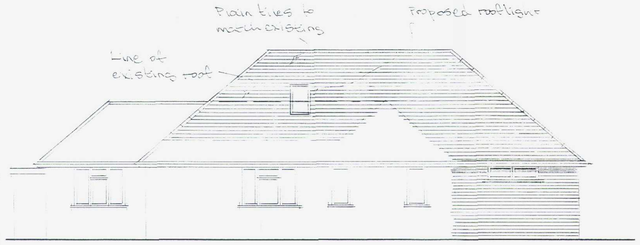

south elevation




east elevation

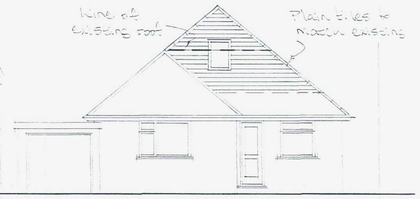


west elevation



north elevation

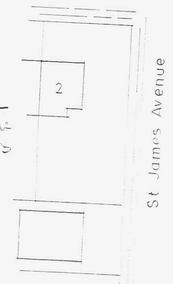

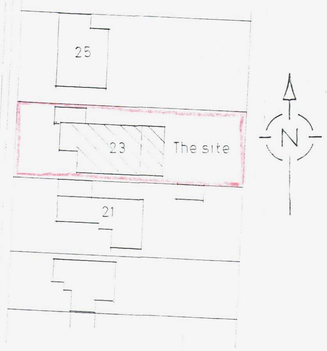

Block Plan 1:500



Site Plan 1:1250

A	10.6.13	Rear Gable Removed
Date		Revisions

© copyright

AMENDED
ADUR & WORTHING
BUILDING SERVICES
APPROVED 04/25/13
Rec 12/6/13
VALID

Client
Mrs.M.Mell

Job Title
Proposed Extension

Drawing Title
23 St James Avenue
Lancing

Scale 1:50 1:100

Date | Drawn by

Dwg No 517/01 A