NOTE: NOT FOR CONSTRUCTION



PROPOSED SOUTH SIDE ELEVATION

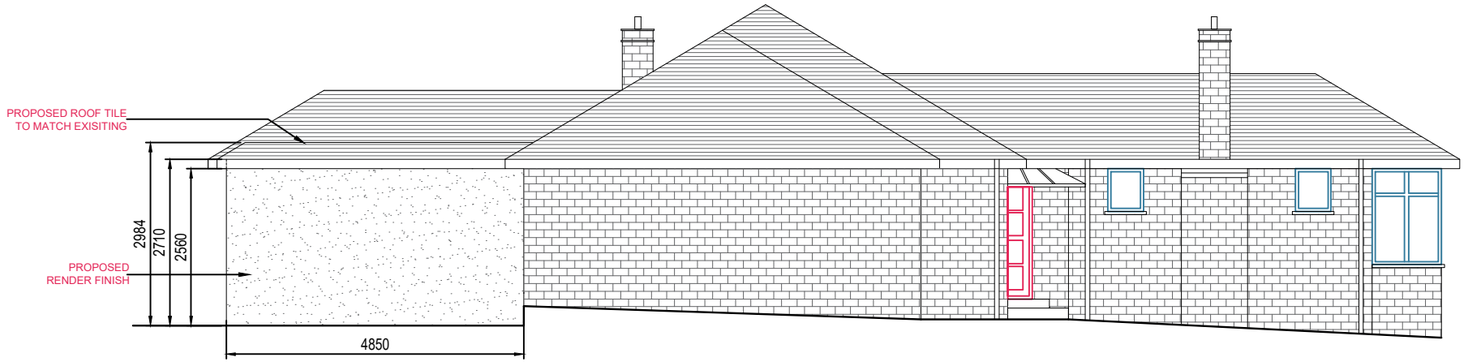

PROPOSED WEST SIDE ELEVATION

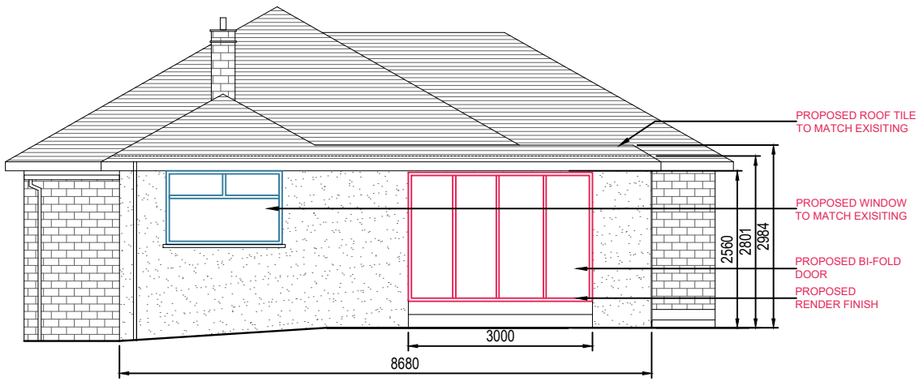

PROPOSED NORTH SIDE ELEVATION



PROPOSED EAST SIDE ELEVATION

KEY: SITE BOUNDARY

1:100

2m 0 2m 4m 6m 8m 10m

Copyright in design of this drawing is the property of BAYA

- Reproduction in whole or in part is forbidden without written permission from BAYA
- All dimensions to be cross checked on site prior to construction. Any discrepancies to be reported to BAYA immediately
- Print out to actual size.
- Copyright in design of this drawing is the property of BAYA

17, Franklands Close,
Worthing, West Sussex
BN14 0BD

Date: 02/07/2025

Scale: As noted @ A3

Drawing Code: 17/FC-07

Revision: R1

Amended Proposed Elevation

0800 246 5779 info@bayadesign.co.uk
13 Clifton Vale, Bristol, BS8 4PT