

EXISTING ARRANGEMENT

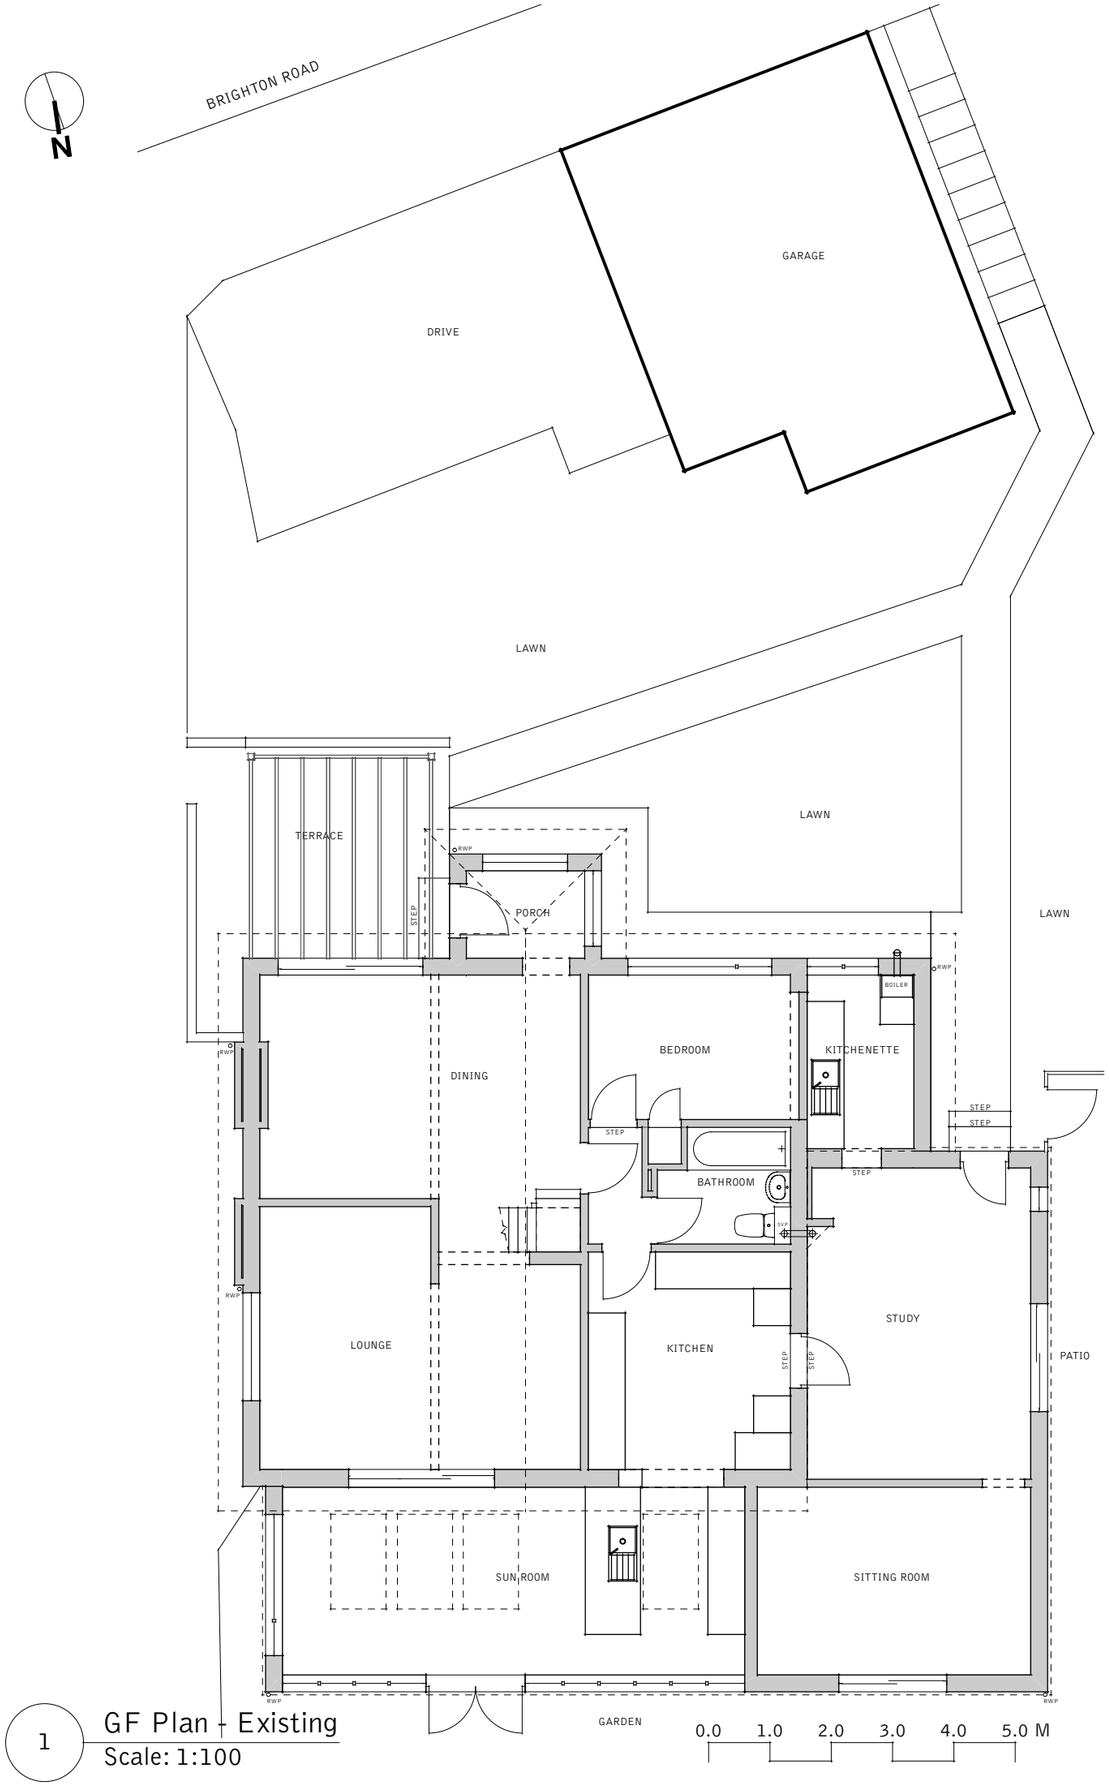

1 GF Plan - Existing
Scale: 1:100

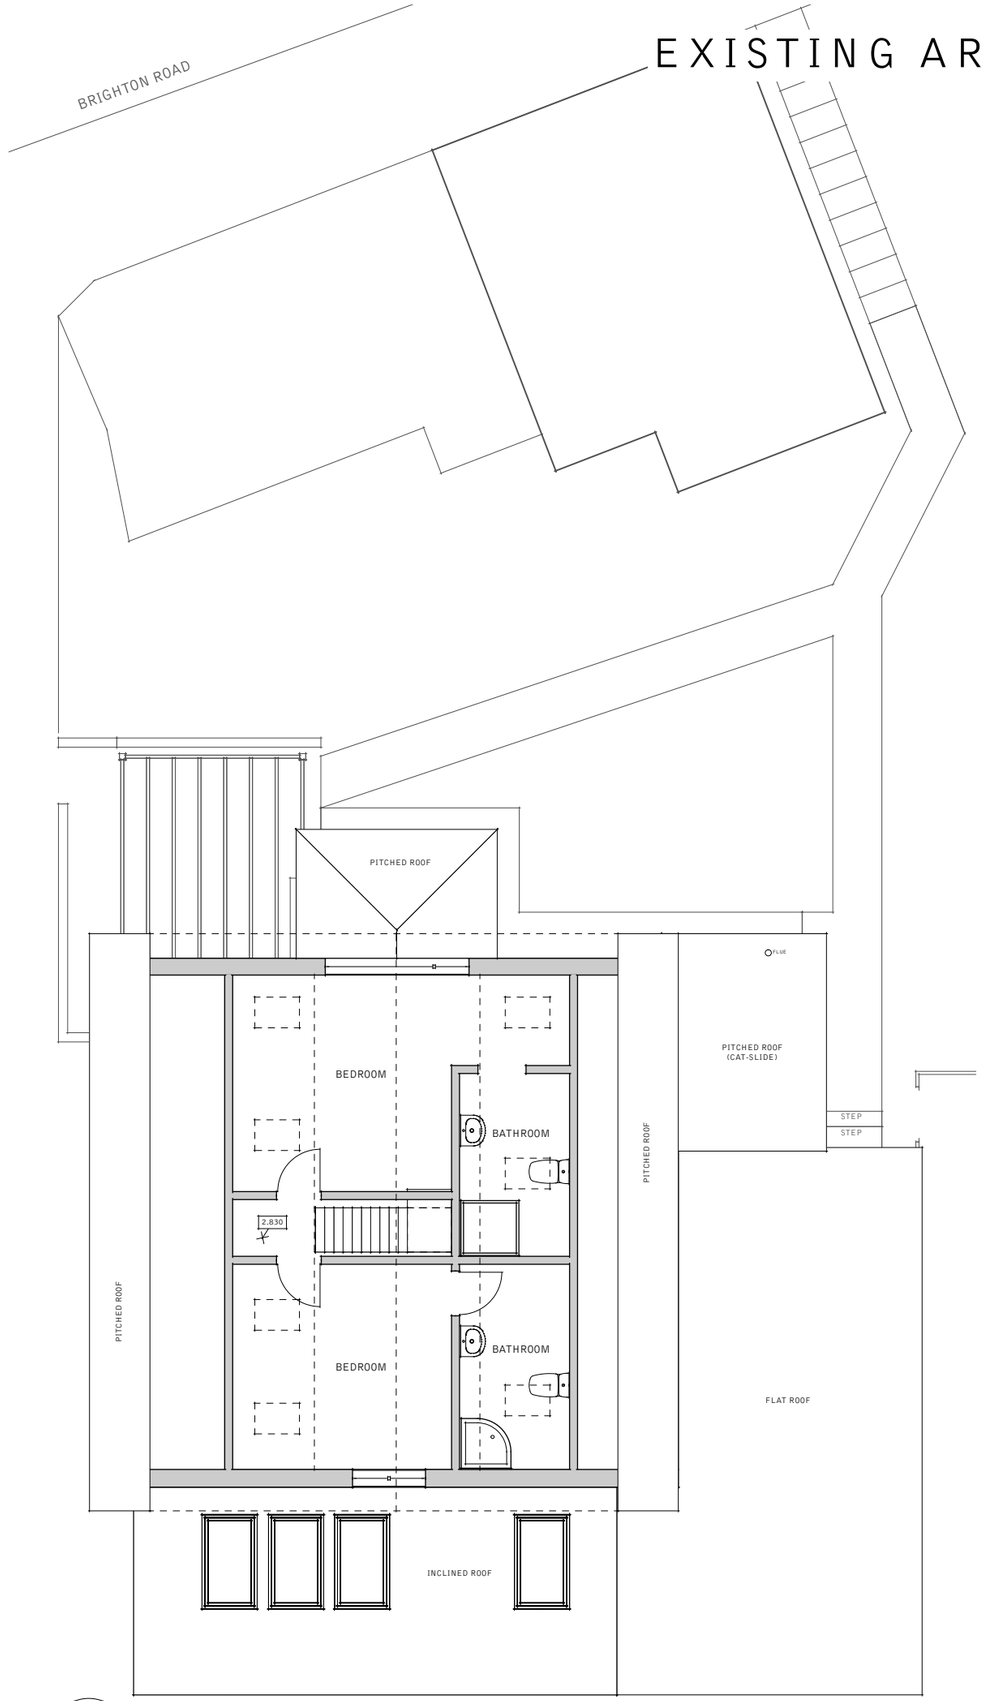

2 1F Plan - Existing
Scale: 1:100

PLANNING

REV	DATE	DESCRIPTION

RESIDENCE
architectural design
07810 016251 | scott@residencead.co.uk

PROJECT:
197 Brighton Road, Lancing
GF Extension

CLIENT:
Mr & Mrs Rush

SUBJECT:
Existing arrangement
Floor Plans

DATE:
01/21

DRAWING NR:	REVISION:	SCALE:
P002		1:100 @ A3

THIS DRAWING IS THE PROPERTY OF SCOTT FRANCIS MCIAT
DO NOT SCALE FROM THIS DRAWING. CHECK ALL LEVELS AND DIMENSIONS ON SITE AND COORDINATE WITH ALL OTHER CONTRACT DOCUMENTATION BEFORE ORDERING OR CARRYING OUT WORK ON SITE.