



74 OLD FORT ROAD, SHOREHAM BEACH, BN43 5HA


External improvements to include the remodeling of front and rear dormer windows. Increased size of the existing rear dormer window.
New roof of natural slate (100mm thicker than existing roof).
Increased size of eaves. New windows, front door, garage door and solar panels as shown to be flush with the new roof slates.

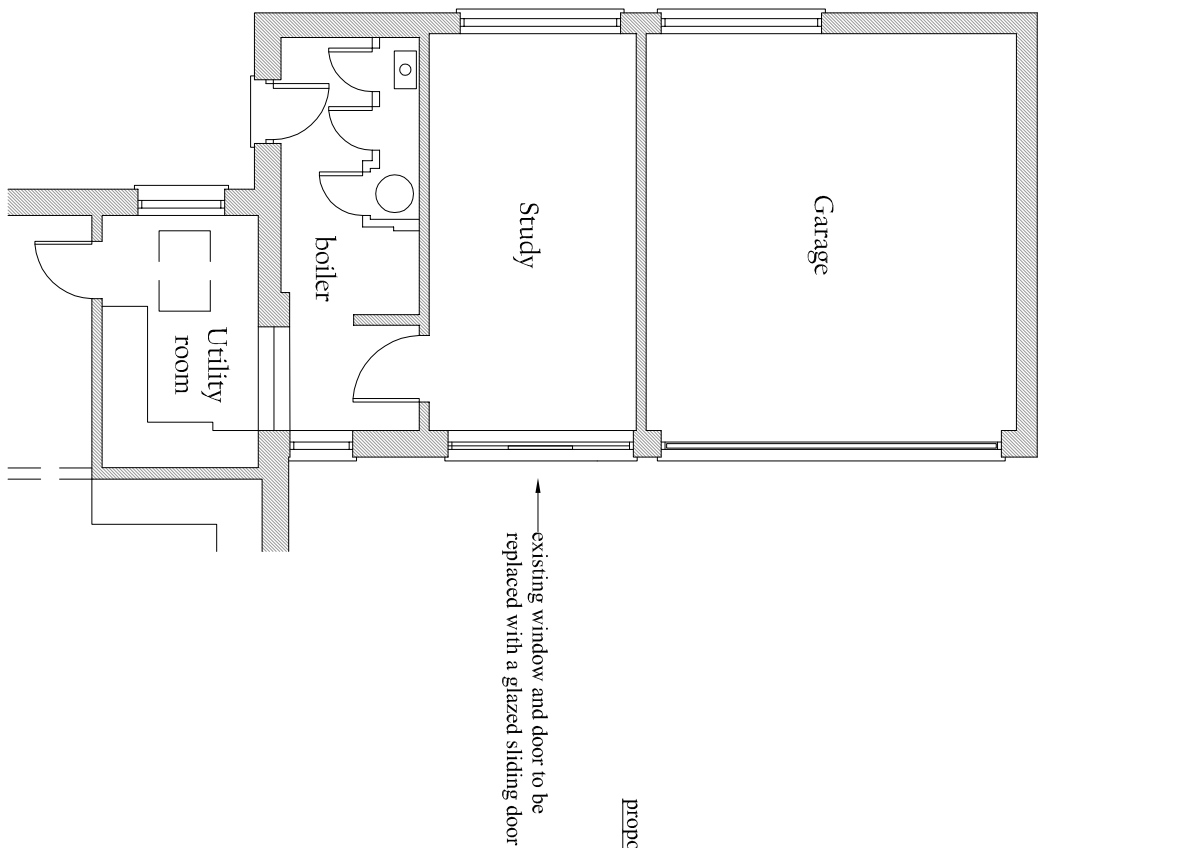


PROPOSED GROUND FLOOR ALTERATION 1:100

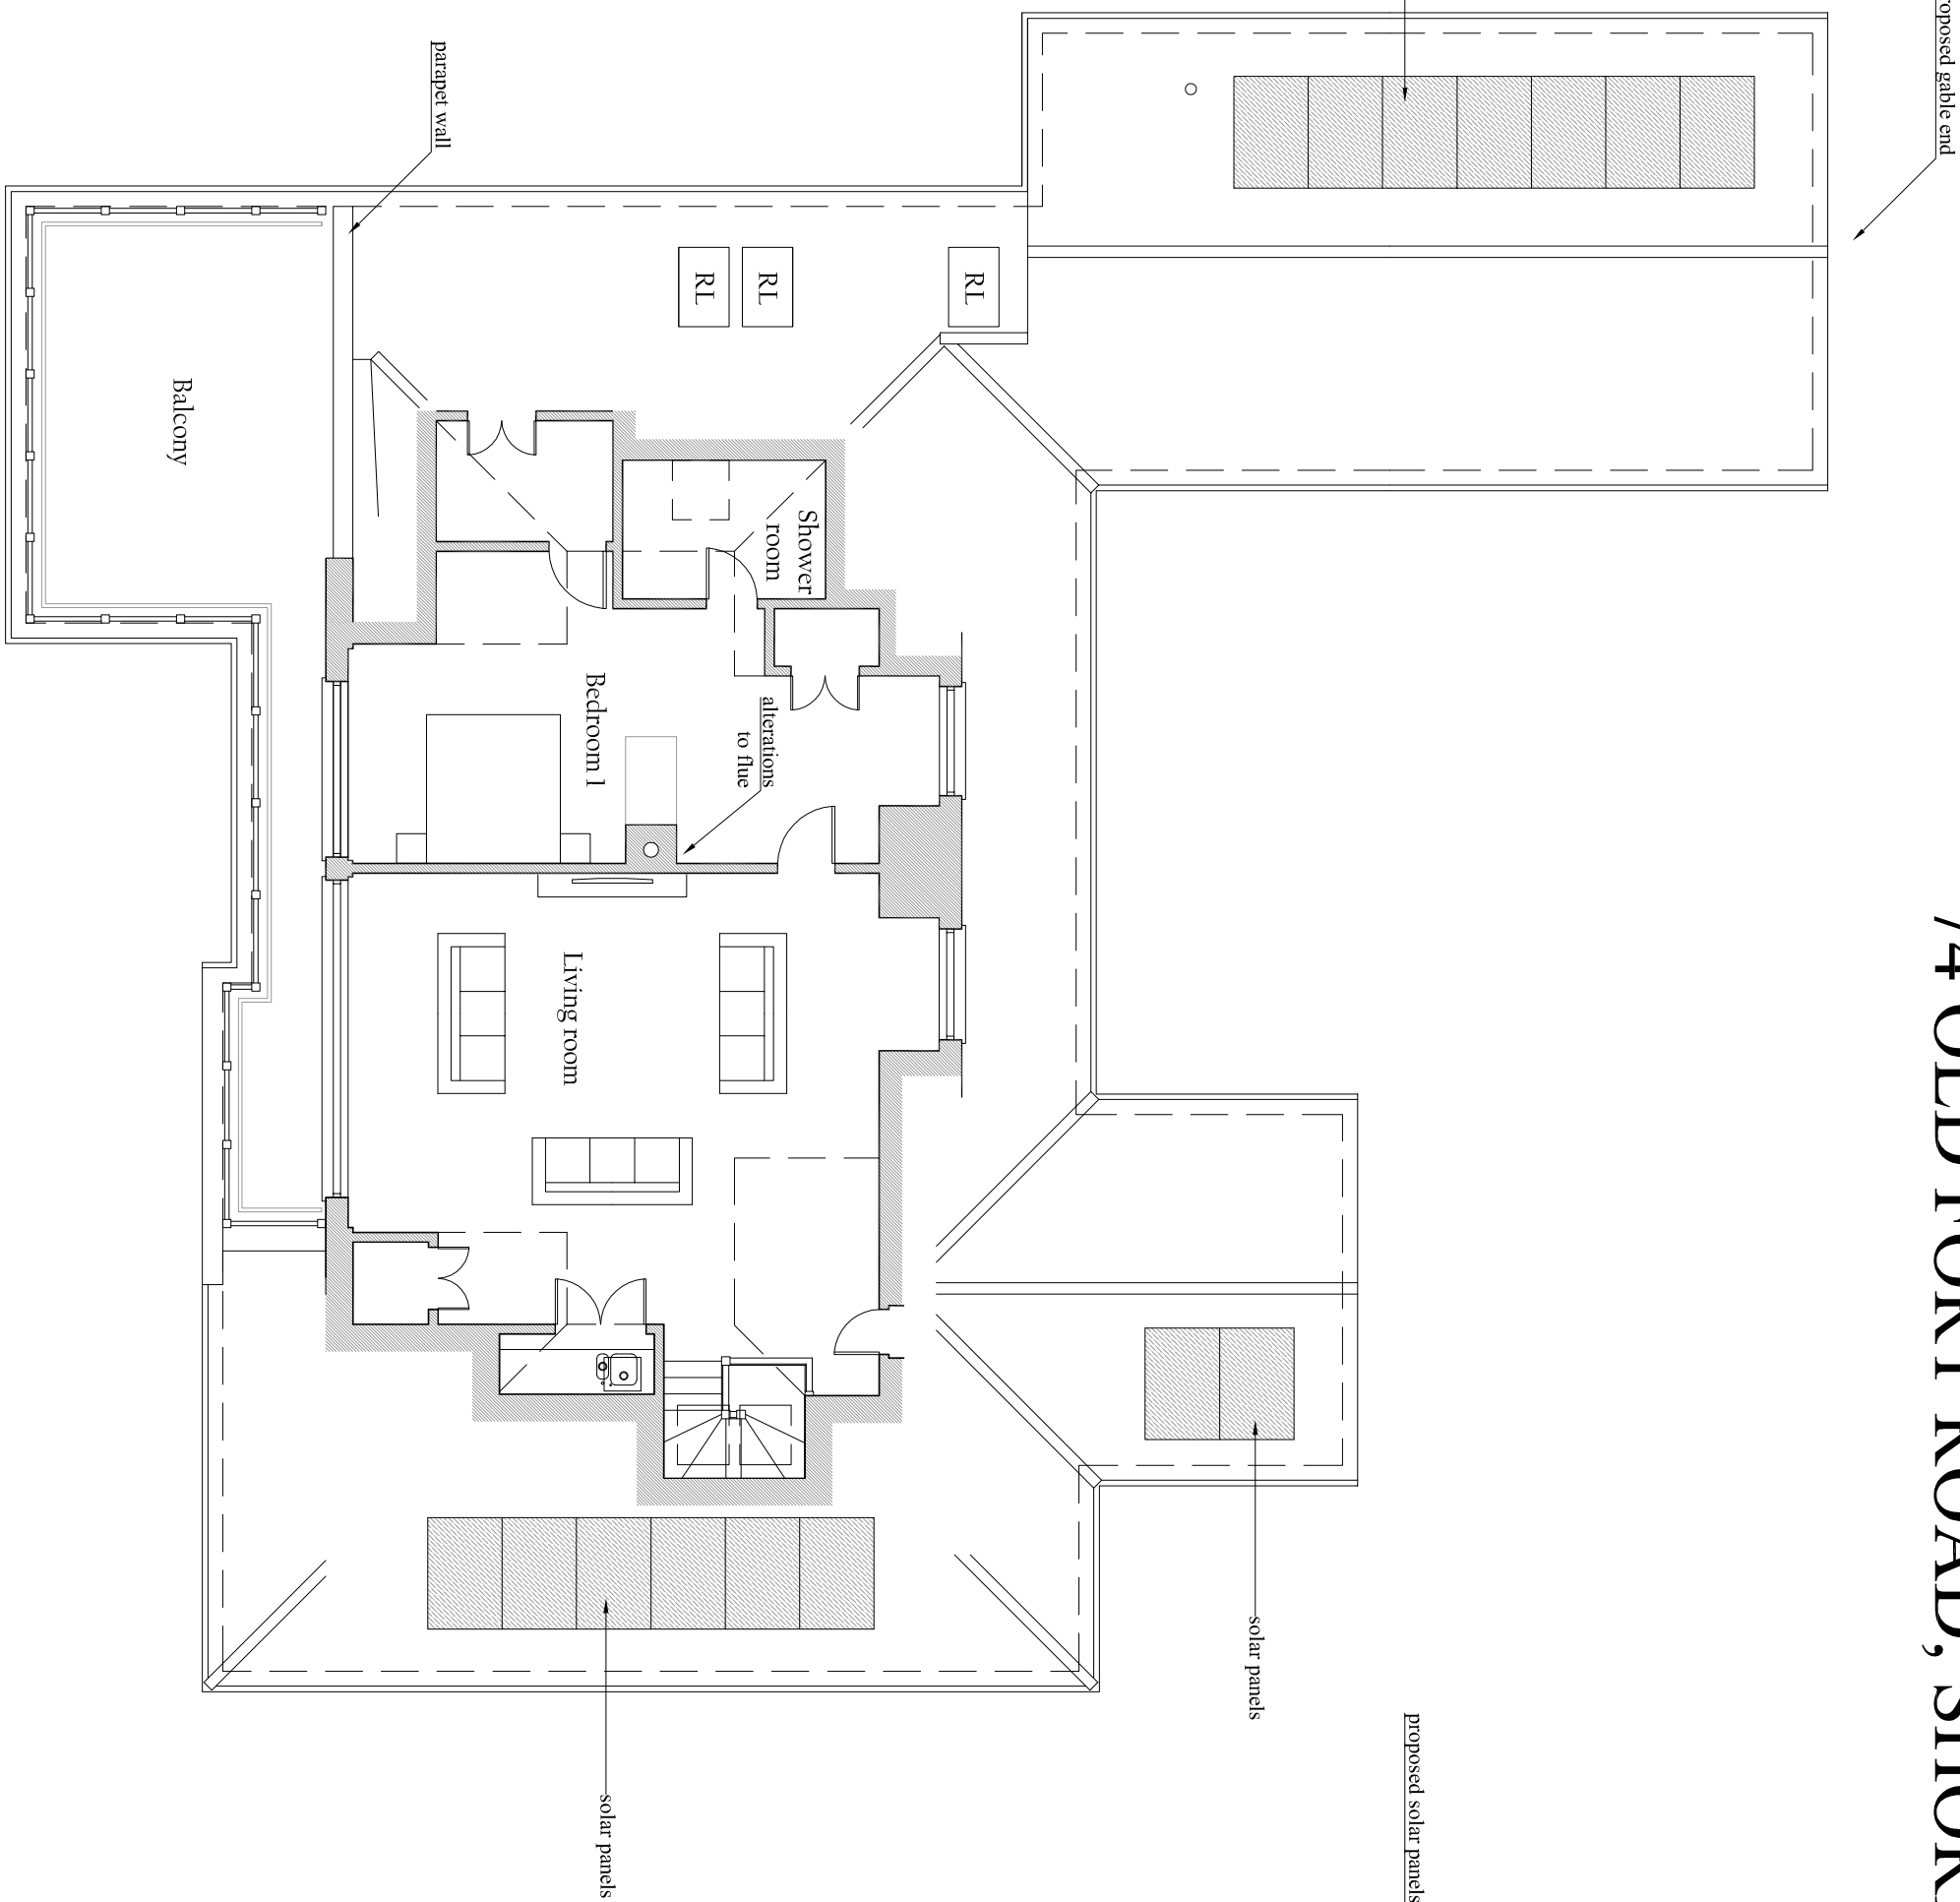

PROPOSED FIRST FLOOR PLAN 1:100

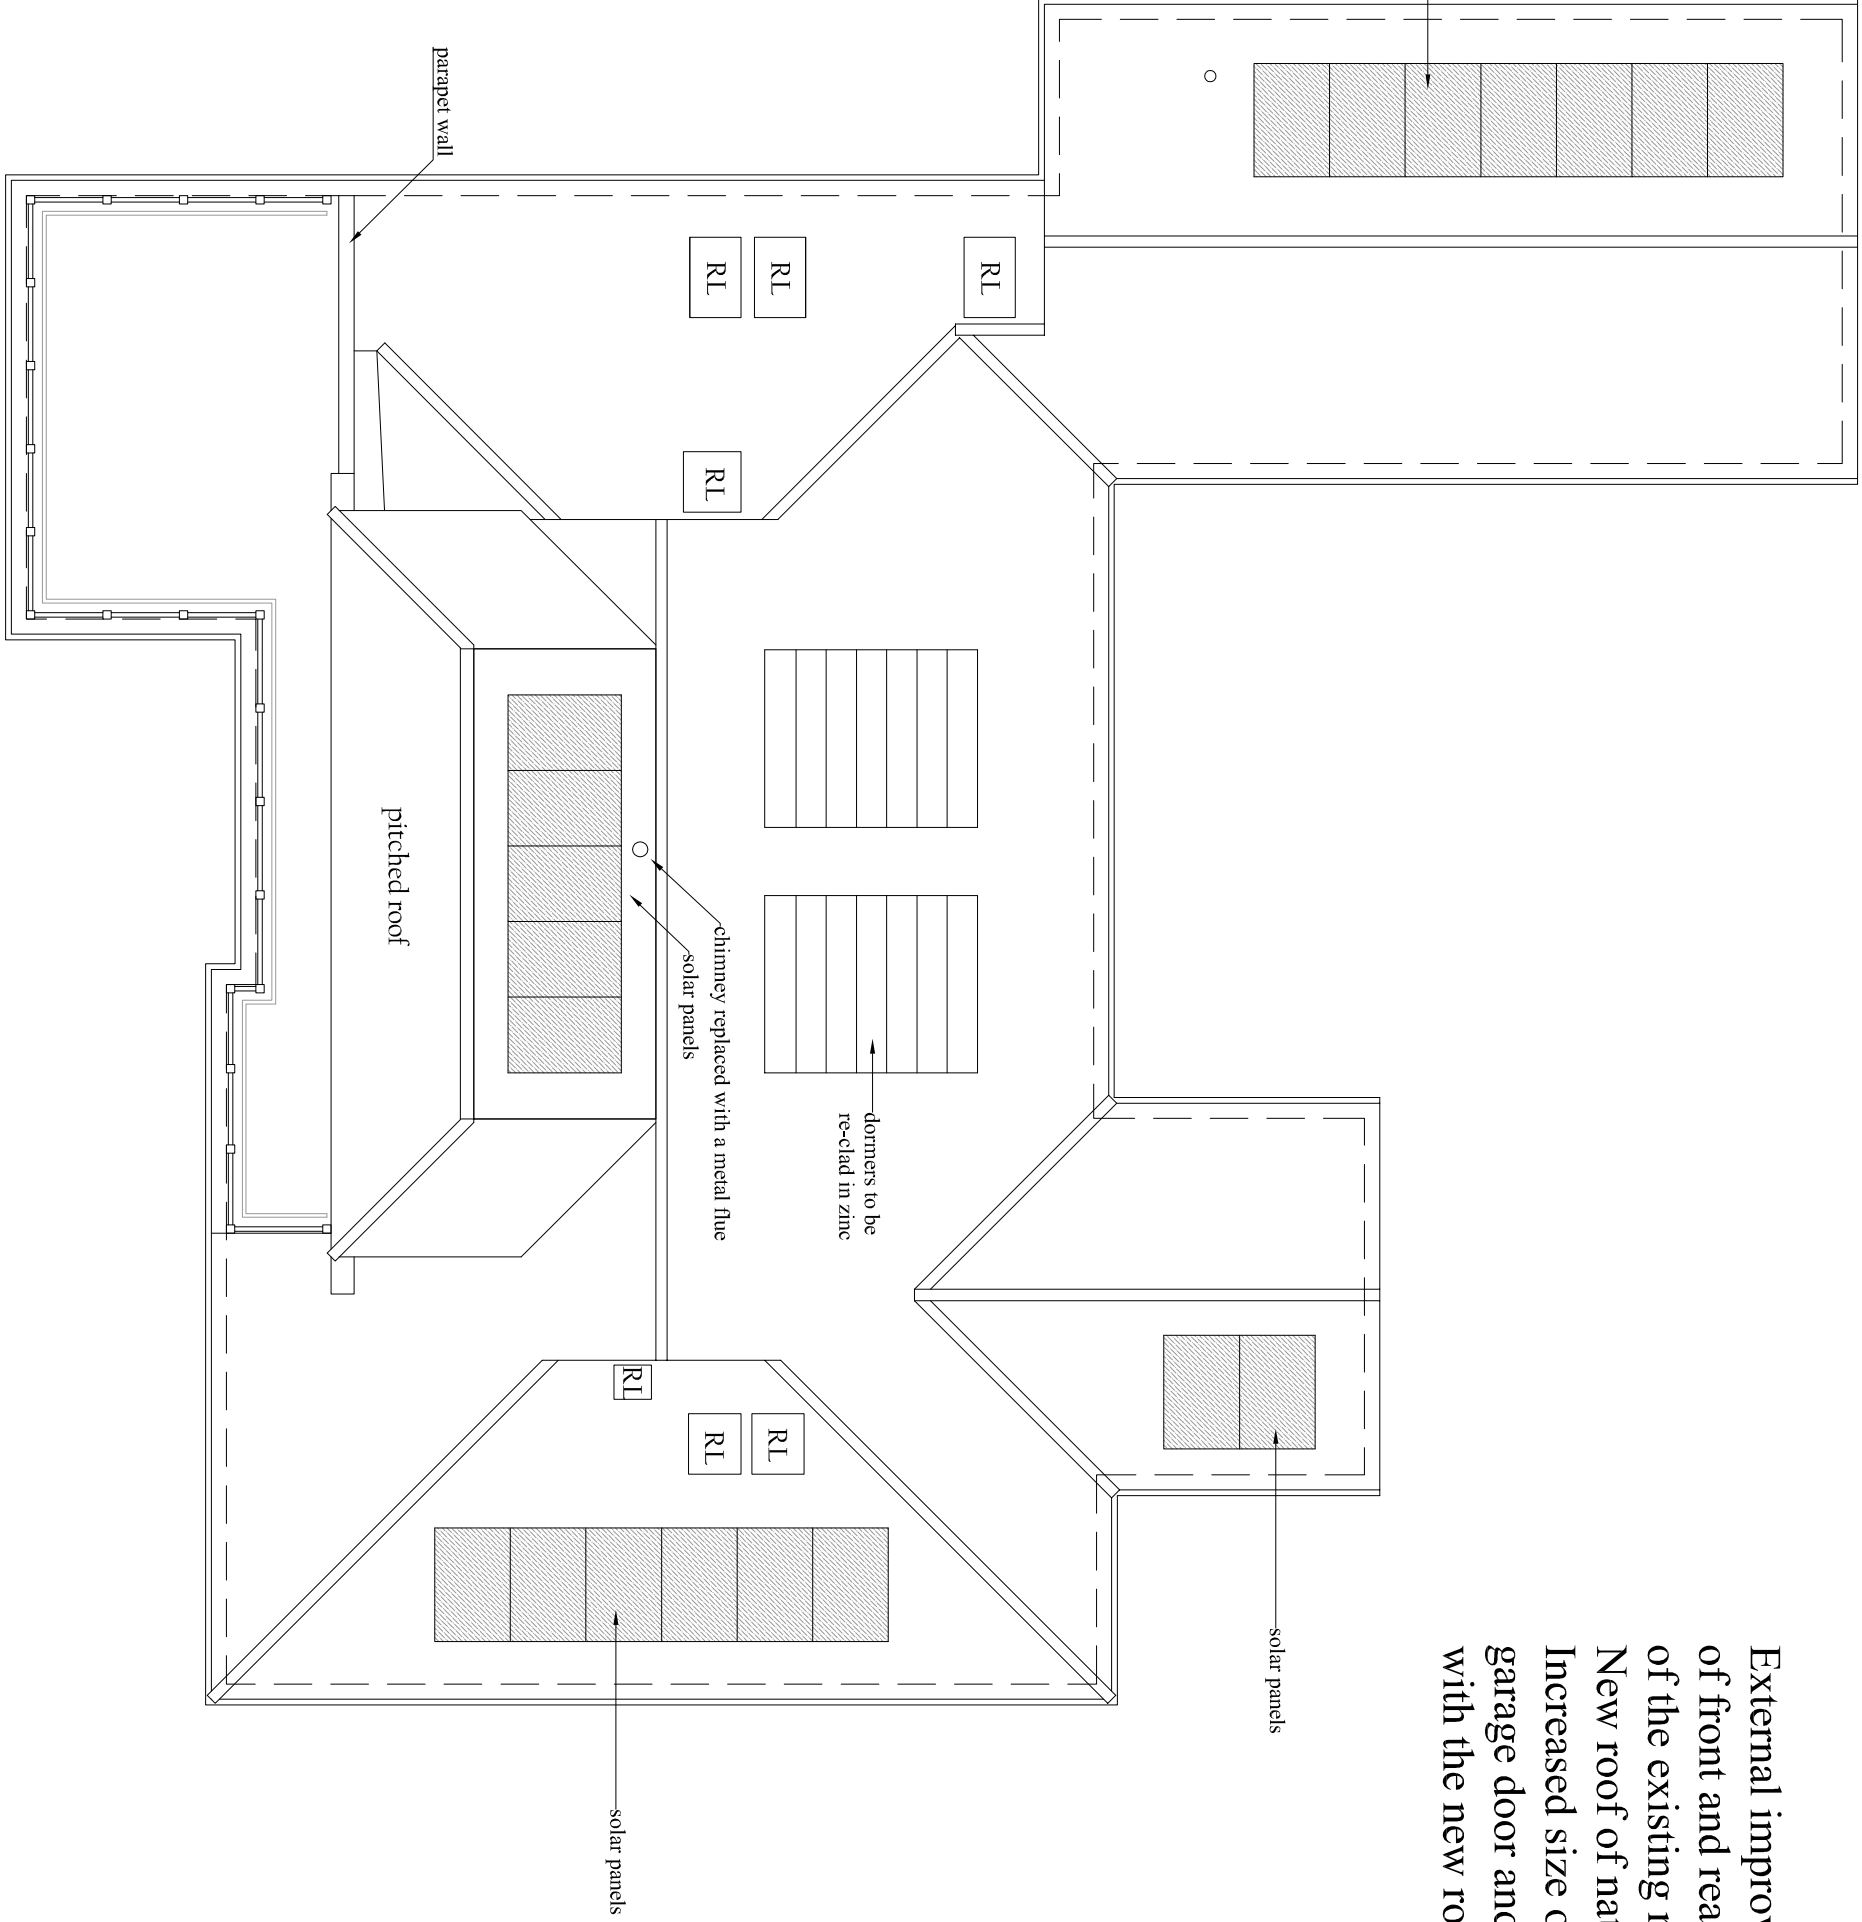


PROPOSED ROOF PLAN 1:100

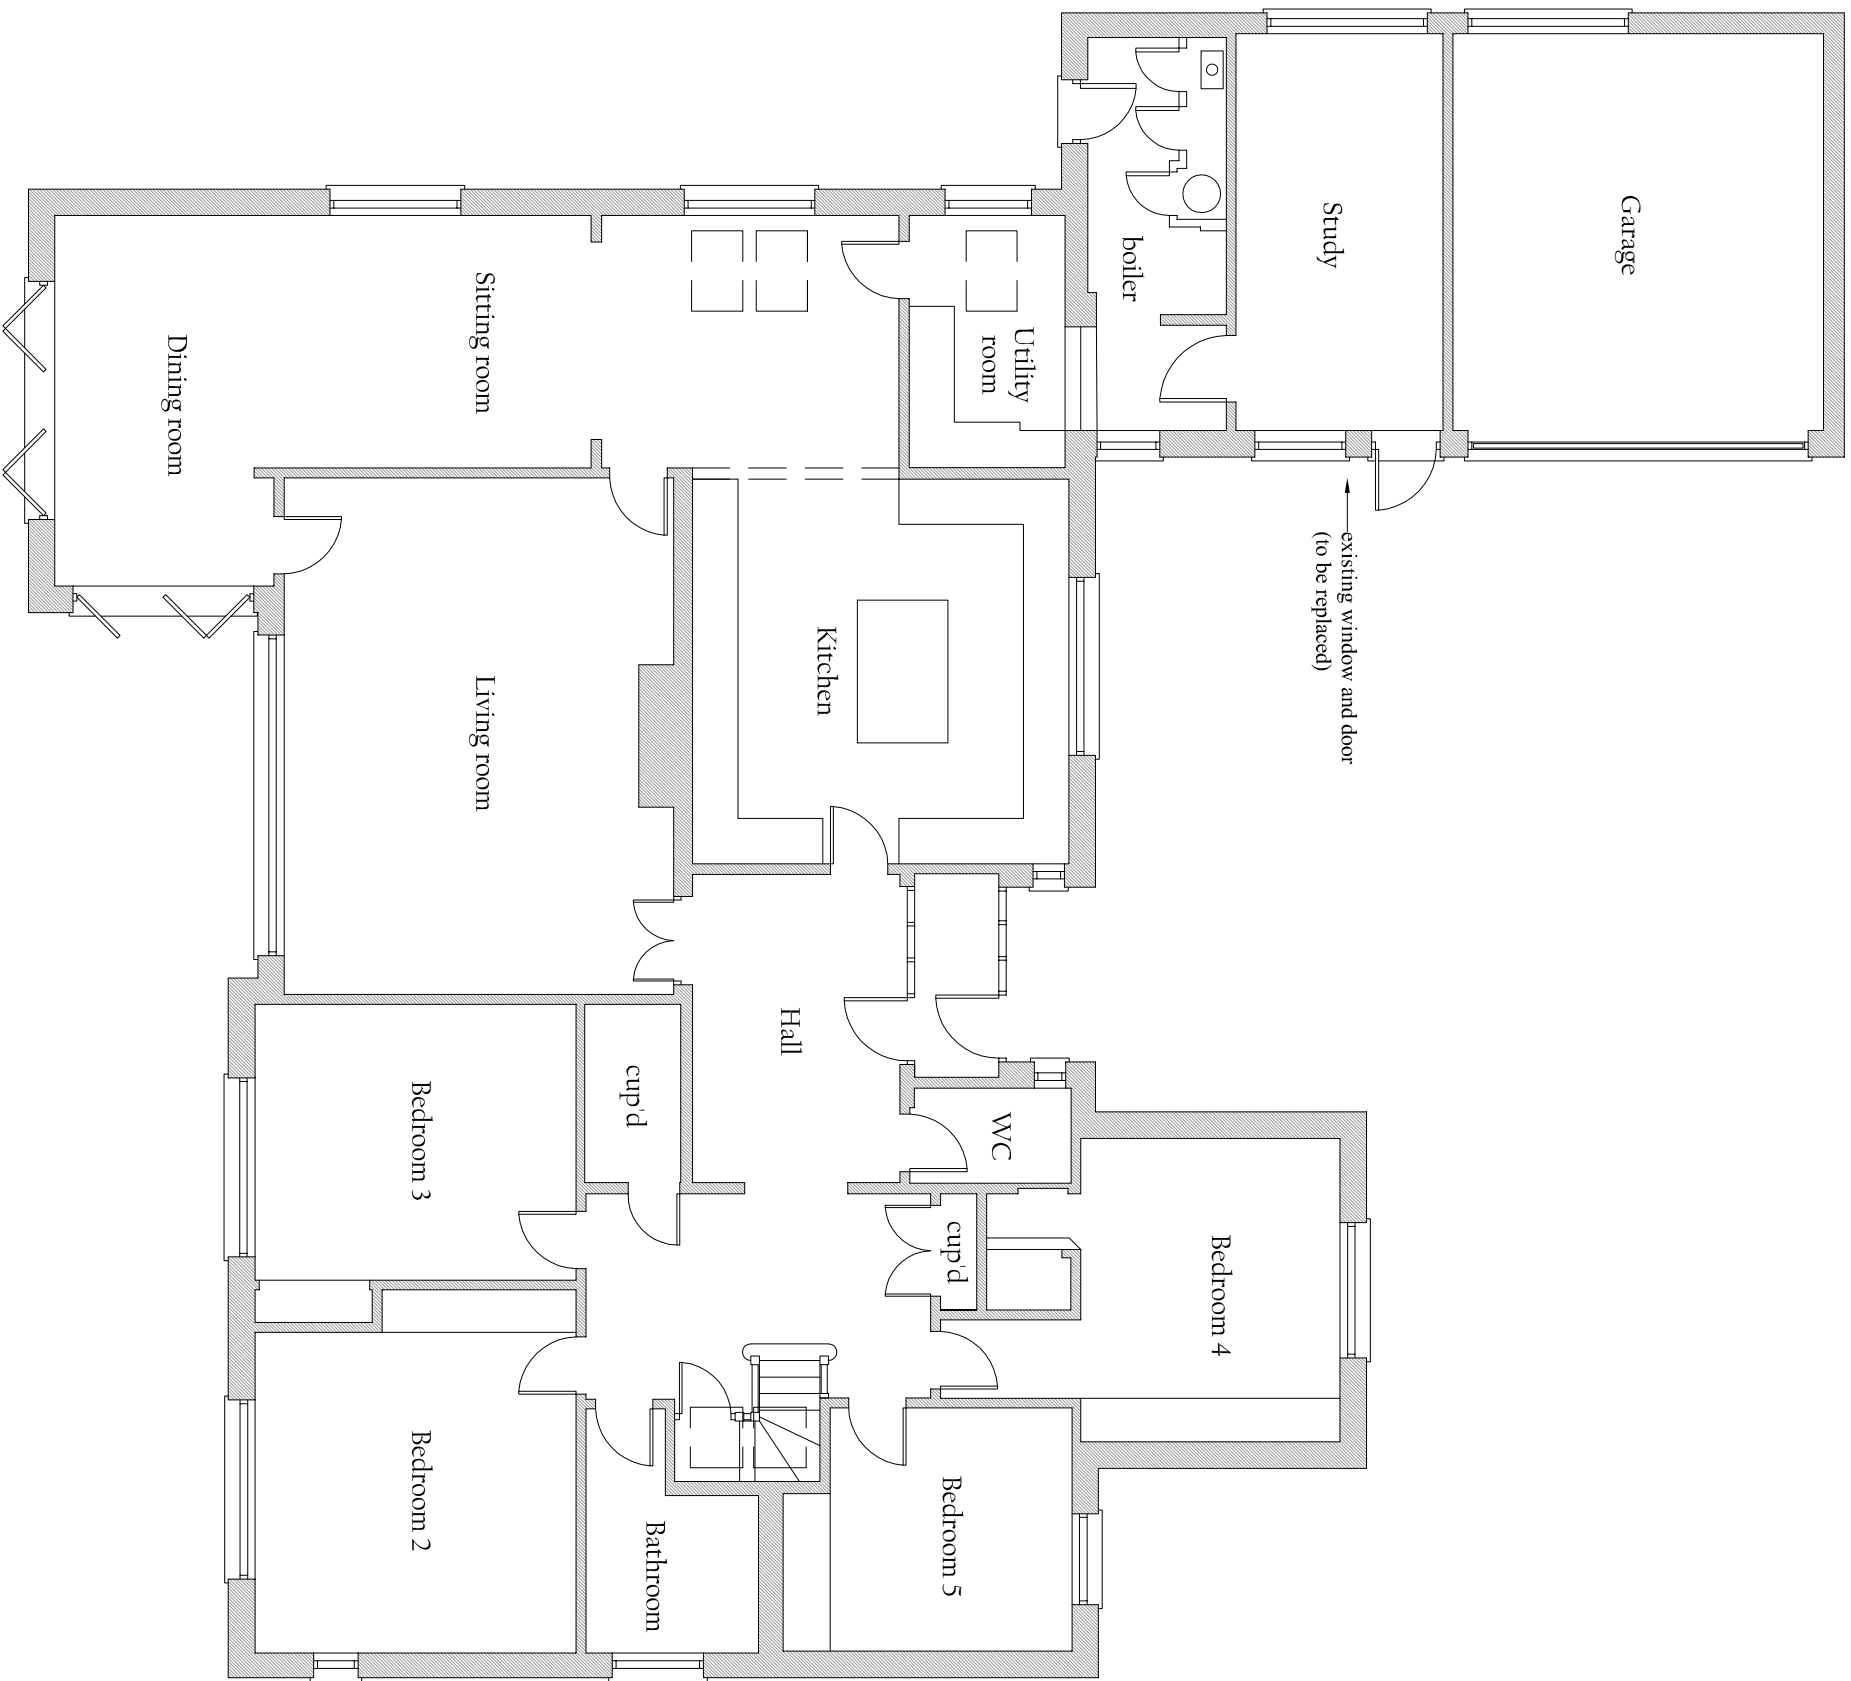


EXISTING GROUND FLOOR PLAN 1:100

NB: There are no change to the ground floor layout - only the replacement window as shown above

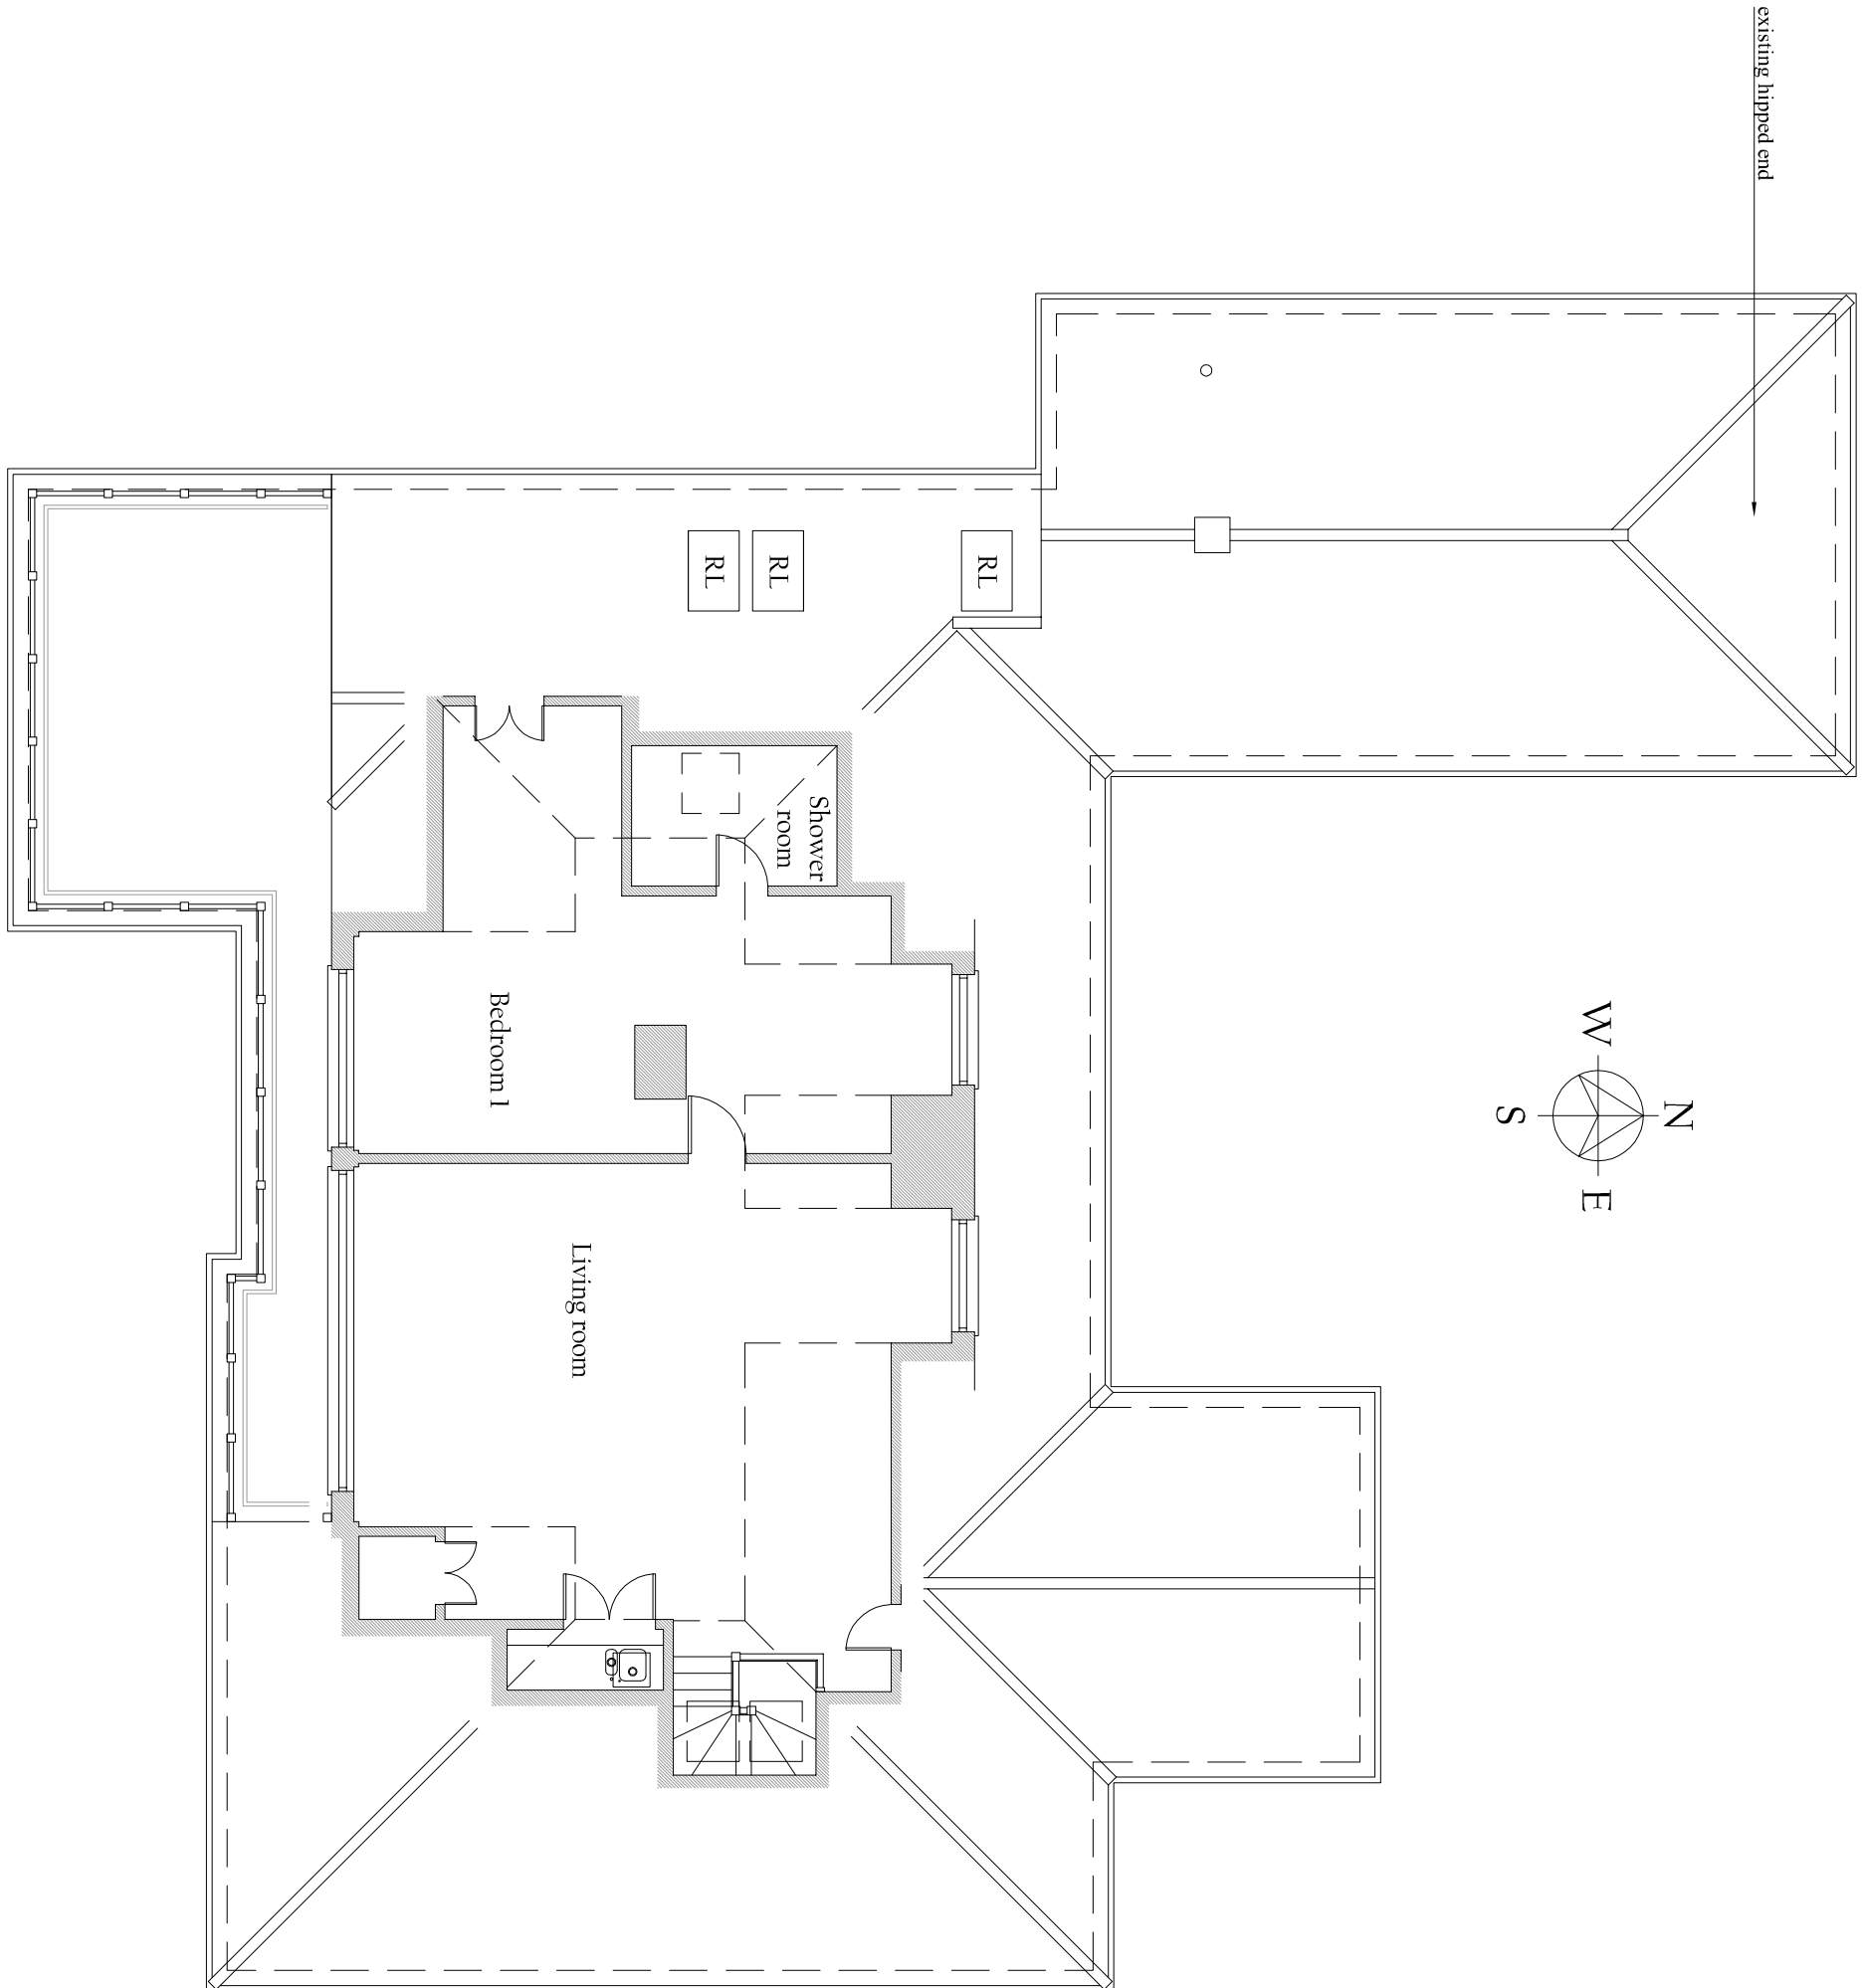

EXISTING FIRST FLOOR PLAN 1:100

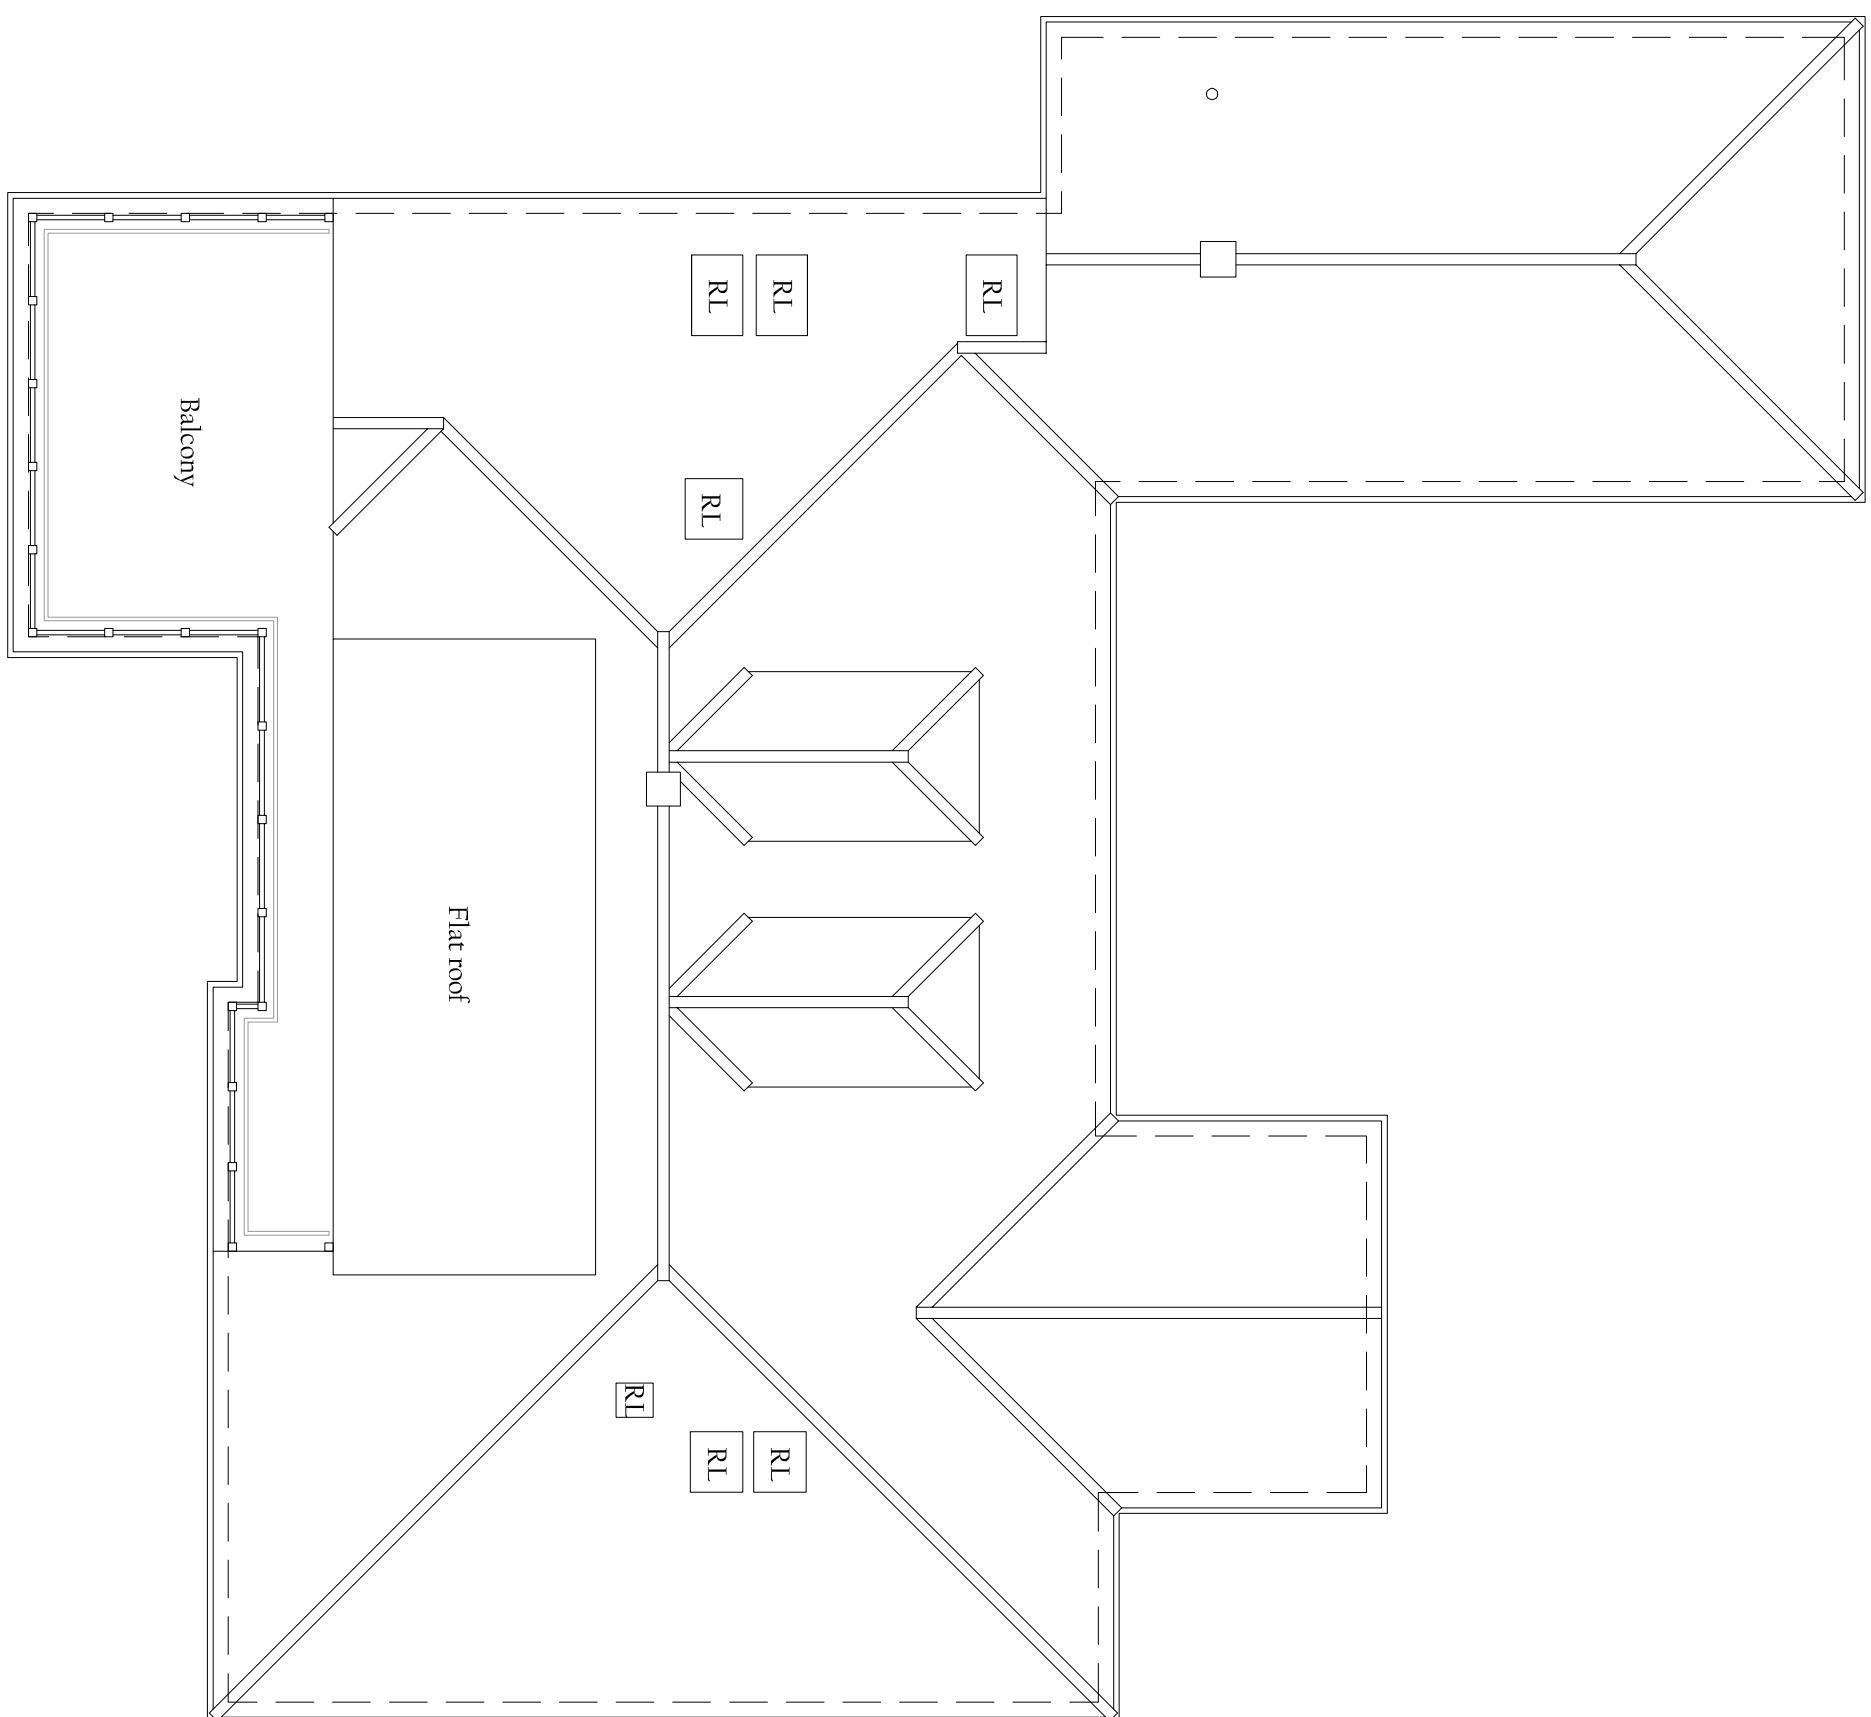

EXISTING ROOF PLAN 1:100