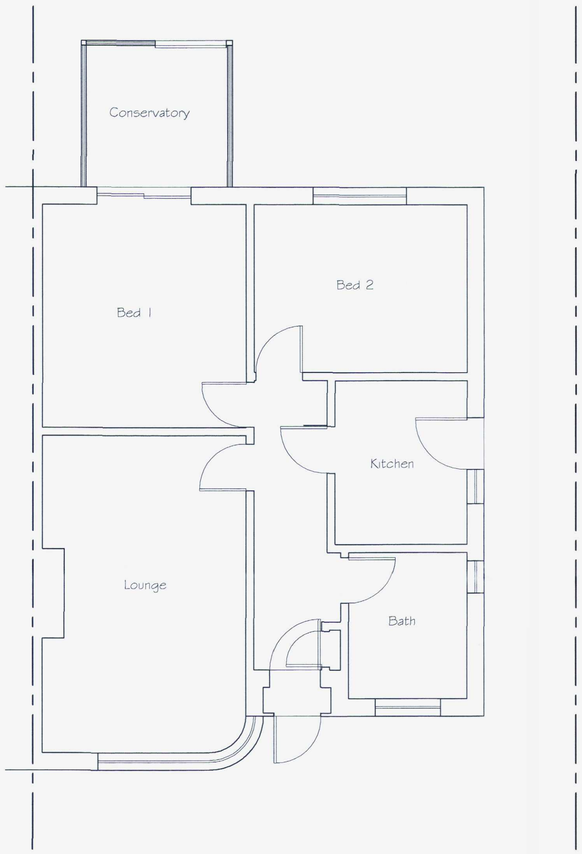

Existing Ground Floor Plan

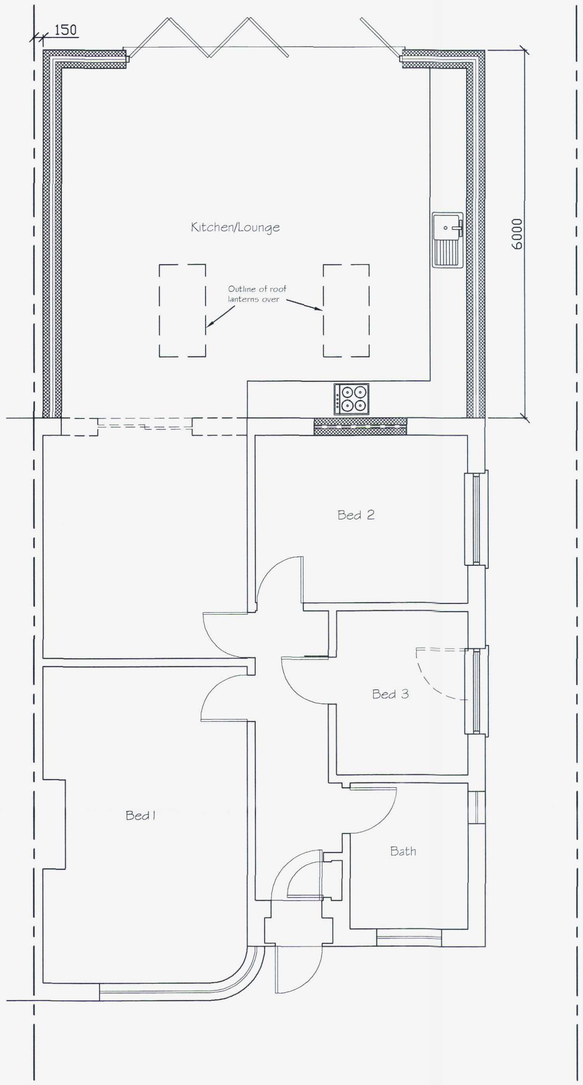

Proposed Ground Floor Plan

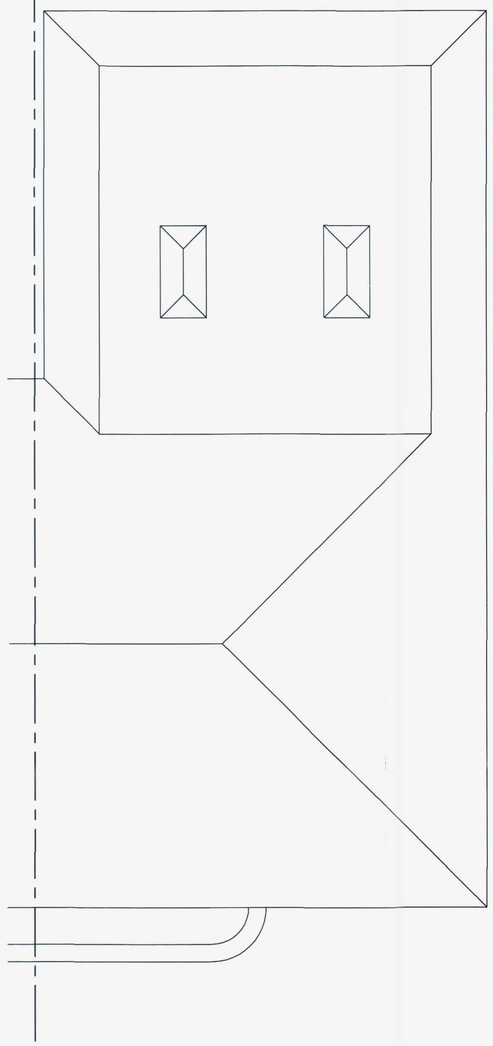

Proposed Roof Plan

ADUR & WORTHING
PLANNING SERVICES
PLAN AWDM/ 1619/19
DATE VALID 15 OCT 2019



SCALE 1:50

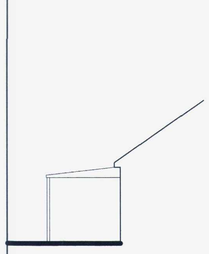

Existing Side (West) Elevation

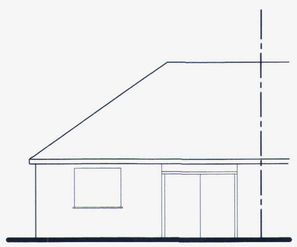

Existing Rear (North) Elevation



Existing Side (East) Elevation

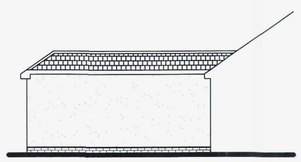

Proposed Side (West) Elevation

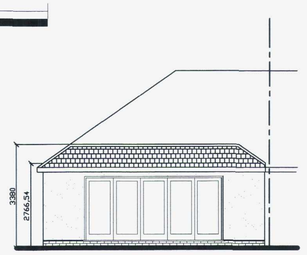

Proposed Rear (North) Elevation

Note: All materials to match existing

Roof lantern will not project above dimmy pitch roof



Proposed Side (East) Elevation



SCALE 1:100

Tony Rogers
Building Consultants
Address: 40 Dawn Crescent, Upper Beeding
West Sussex, BN44 3WH
Telephone: 01903 815225 Fax: 01903 815225

Rev.	Date:	Revision Description:

Client: Ms R Day

Address: 13 Glebe Way
Lancing
West Sussex
BN15 9RL

Project: Proposed ground floor rear extension

Scale: 1:50 1:100
Paper Size A1

Date: September 2019

Drawing No: 19/1385/01

Drawn By: AWR

Revision: