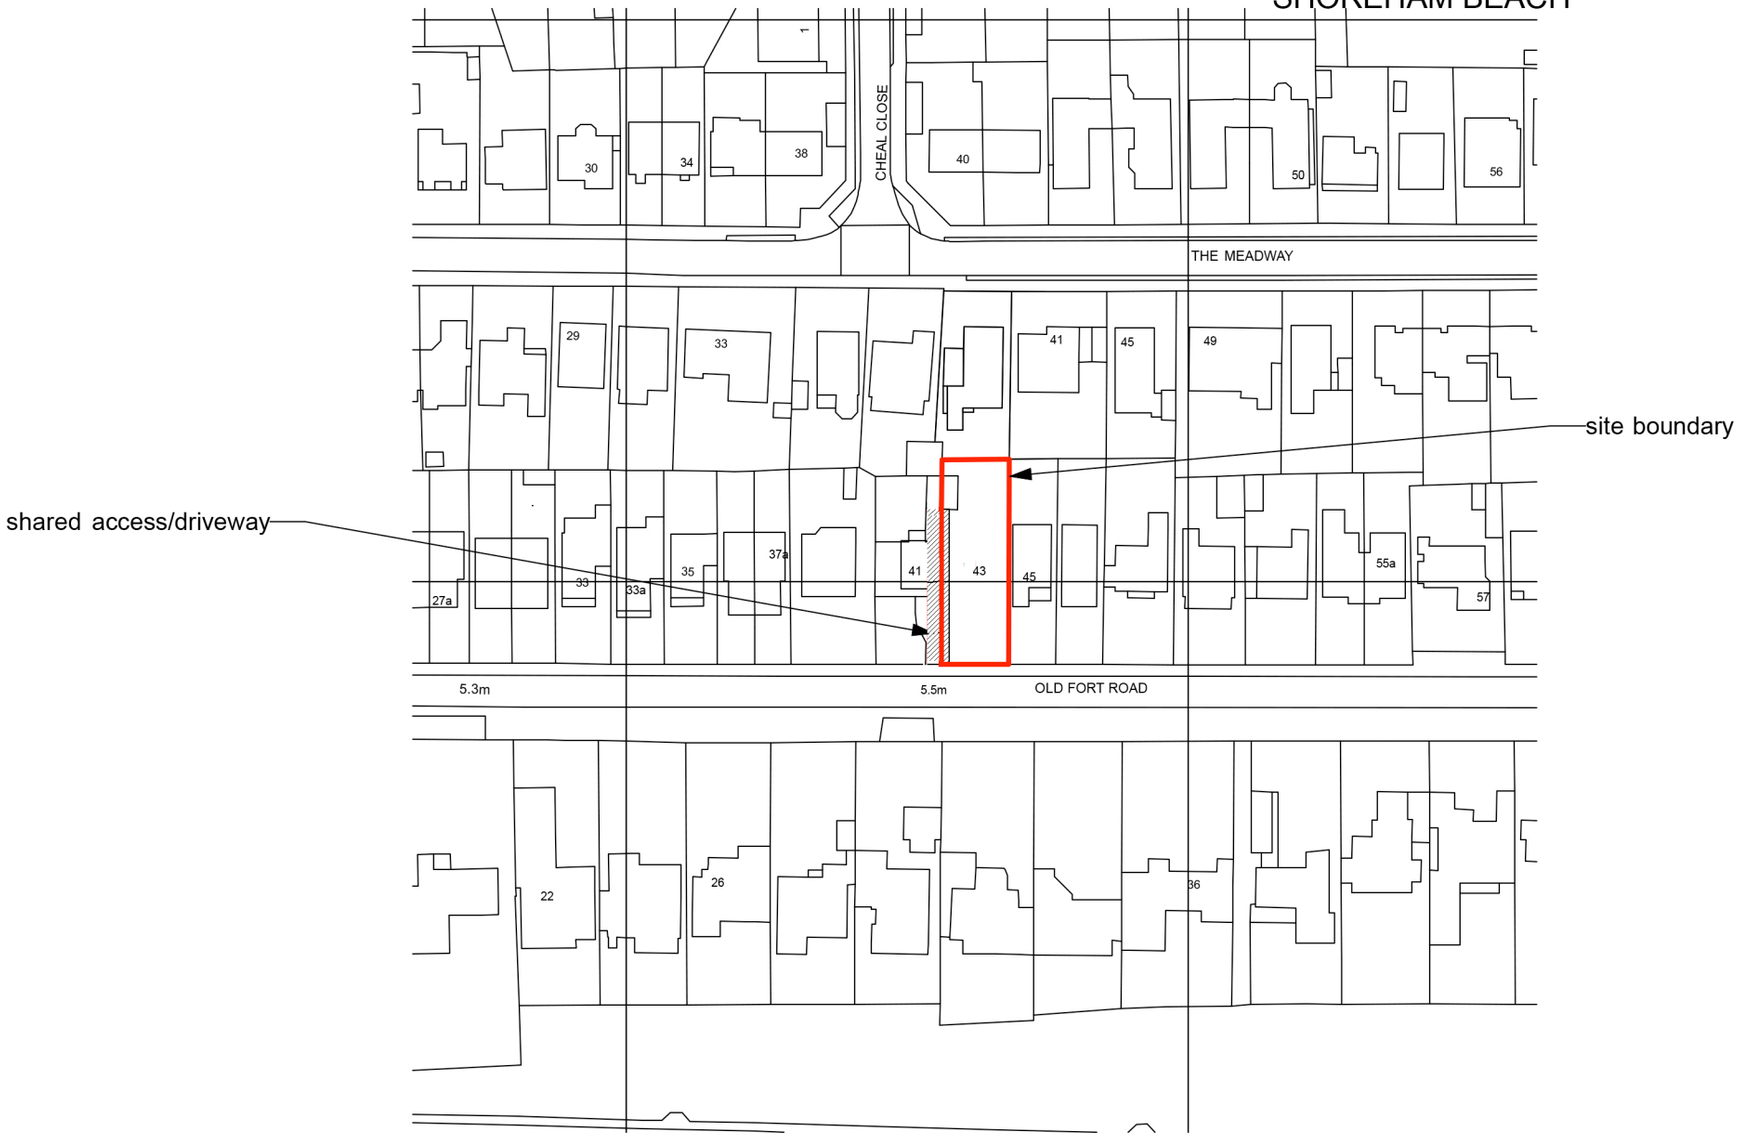

Crown Copyright and database rights 2018. OS 100031961 National Map Centre. Purchased 16/07/2018 1 year licence.

OS LOCATION MAP scale 1:1250

venner:lucas ARCHITECTS
6 Cornford Grove
London
SW12 9JF
t: +44 (0) 20 8673 0291
m: 07970 964094
e: mail@vennerlucas.co.uk
www.vennerlucas.co.uk

PROJECT:
43 OLD FORT ROAD SHOREHAM-BY-SEA BN43 5RL

DRAWING TITLE:
OS LOCATION MAP

SCALE:
1:1250 @ A3

DATE:
JULY 2018

DRAWING NUMBER:
VL/230-A3-PP01

REVISION:
B