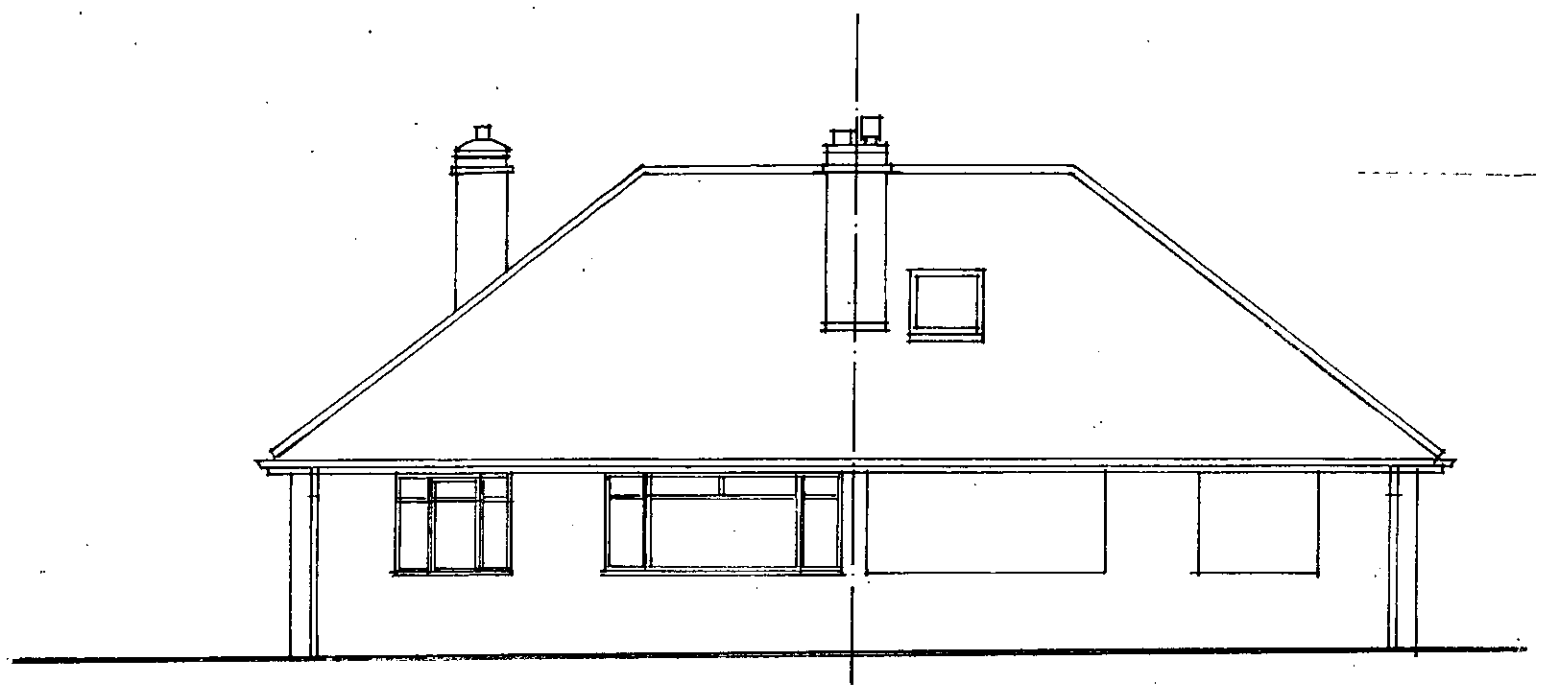

Front Elevation - south

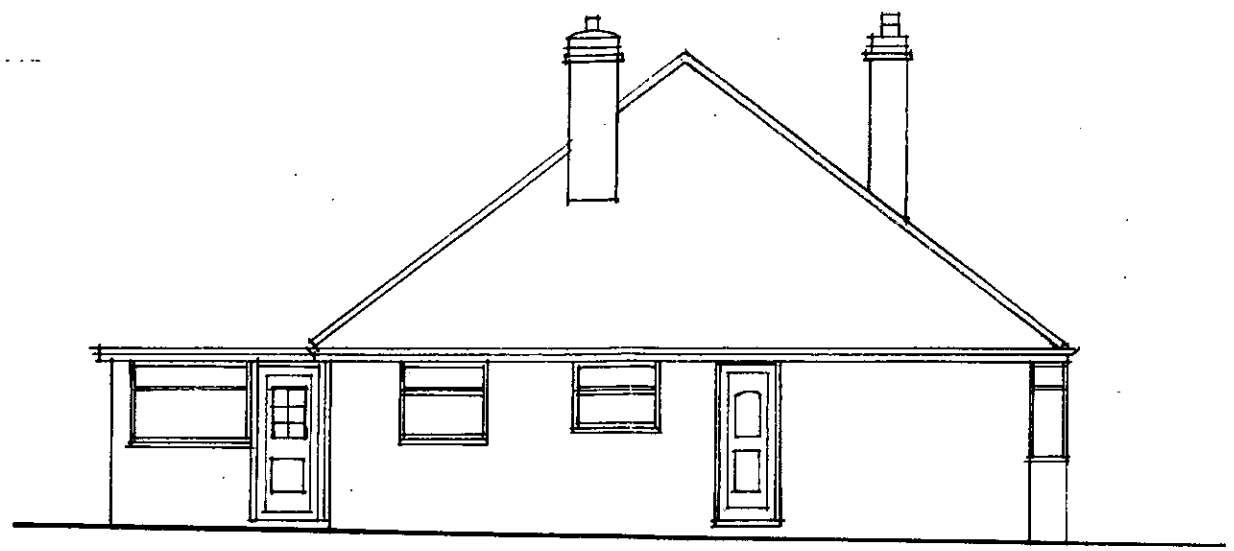

Flank Elevation – west

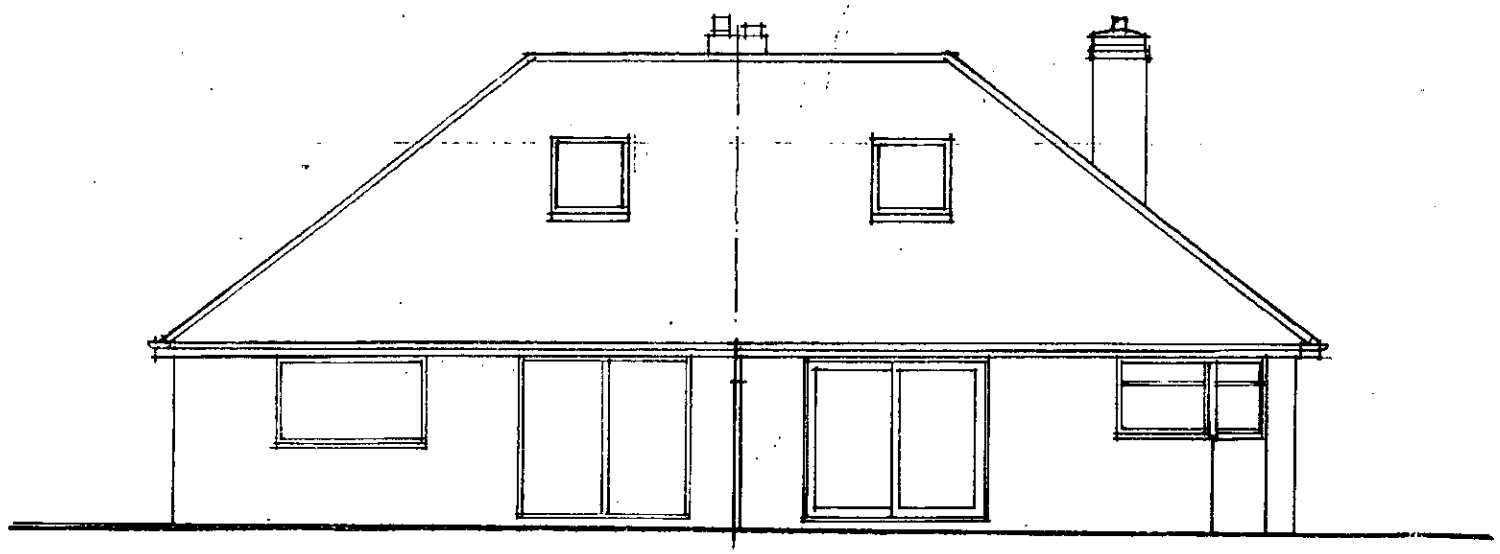

Rear Elevation – north

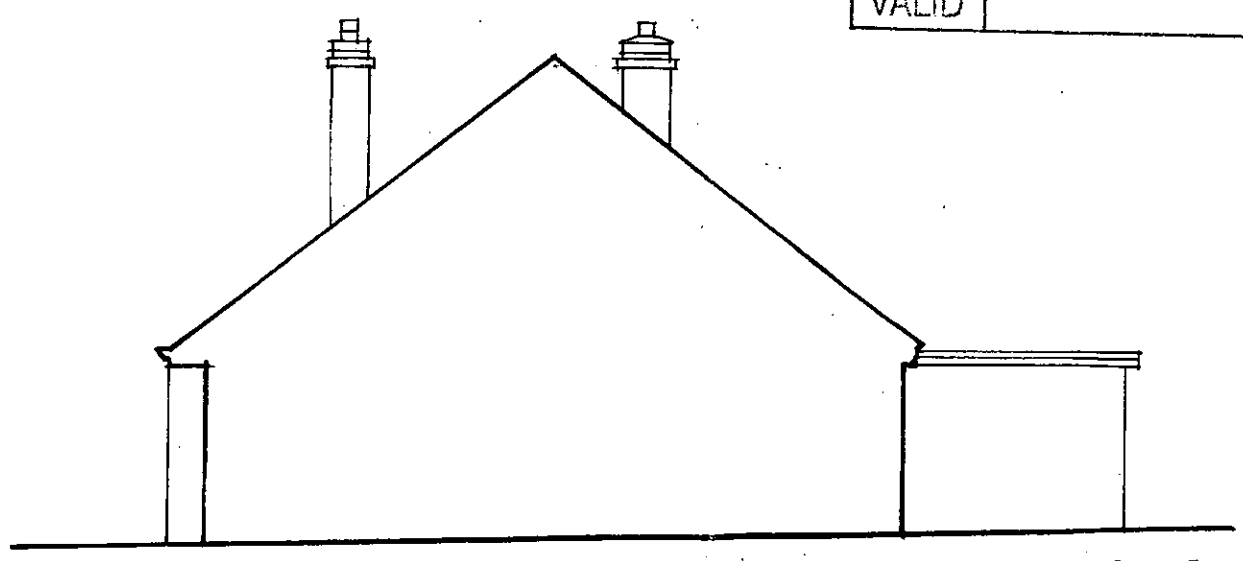

Flank Elevation – east

0m 1m 2m 3m 4m 5m 6m 7m 8m 9m 10m

ADUR & WORTHING PLANNING SERVICES

PLAN	AWDM/1035/12
DATE VALID	23 AUG 2012

Roger Fagg Architect Ltd
14c Fourth Avenue
Hove
East Sussex BN3 2PH

01273 205611
07809 272534

rfa@sky.com

Client Mr & Mrs Field

date Aug 2012 scale 1:100 drawing no. RFA 12/240/03
sheet size A3

Existing Elevations

Project New dummy pitched roof to existing extension and loft conversion including new rear dormer

Address 4 Park Road
Shoreham By Sea