
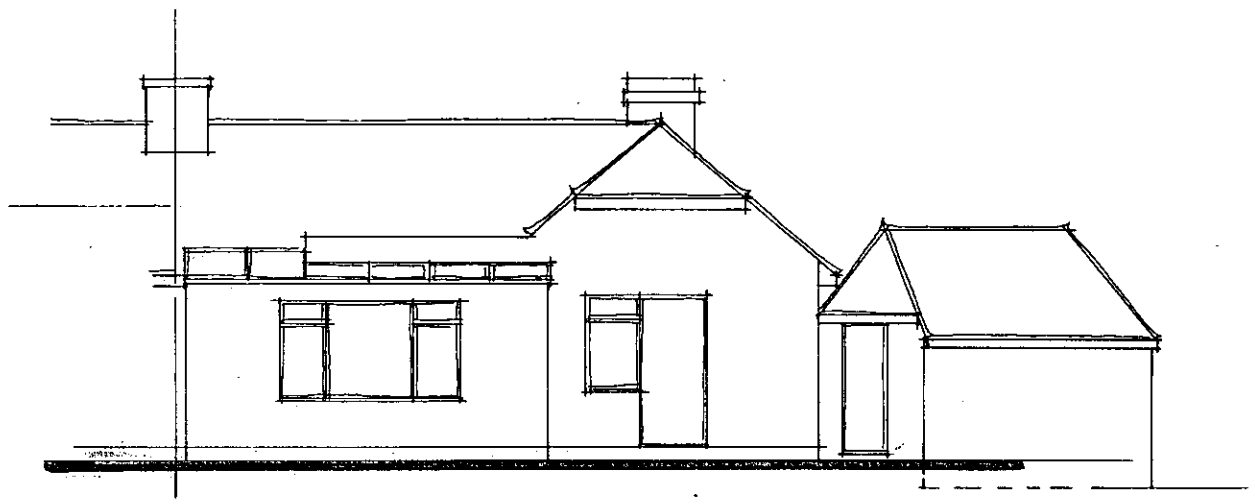



Existing Rear Elevation.

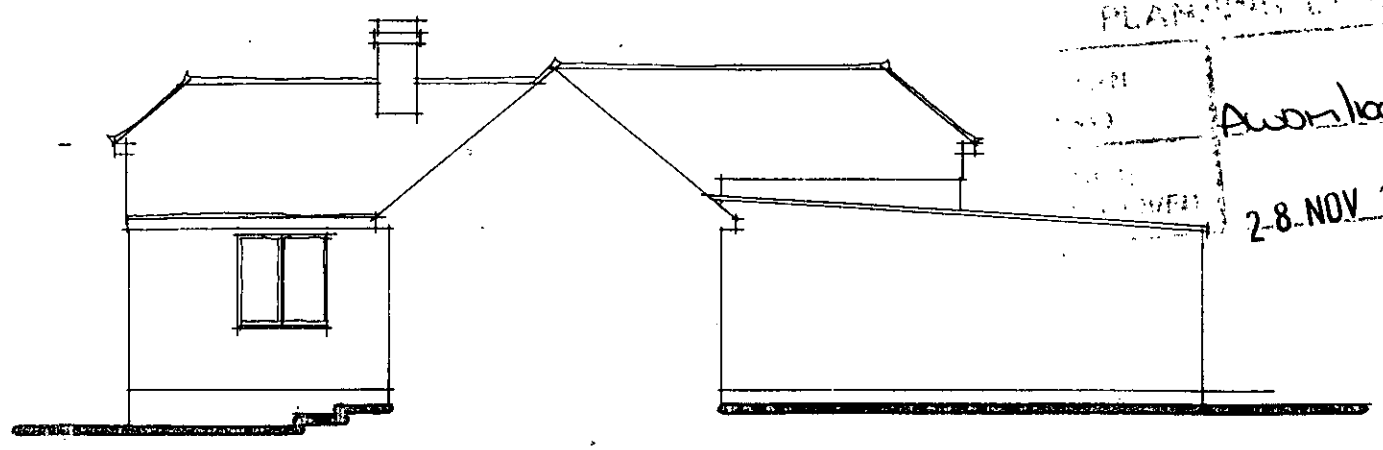


Existing Side Elevation.

...OUR DISTRICT COUNCIL
PLANNING ...
AWDM/1002/11
28 NOV 2011

Elevations 1/100

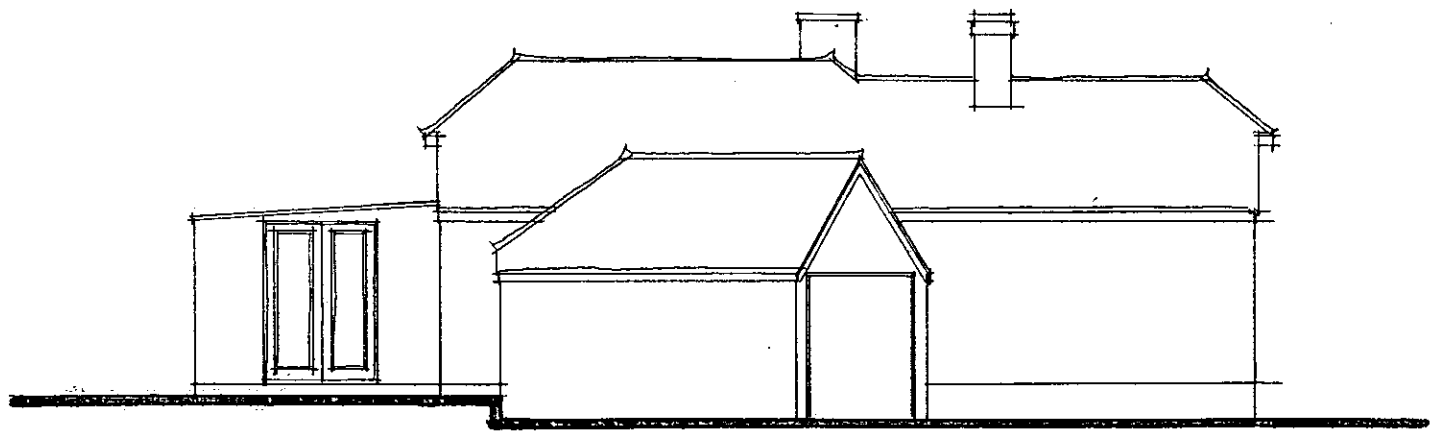

Existing Side Elevation.

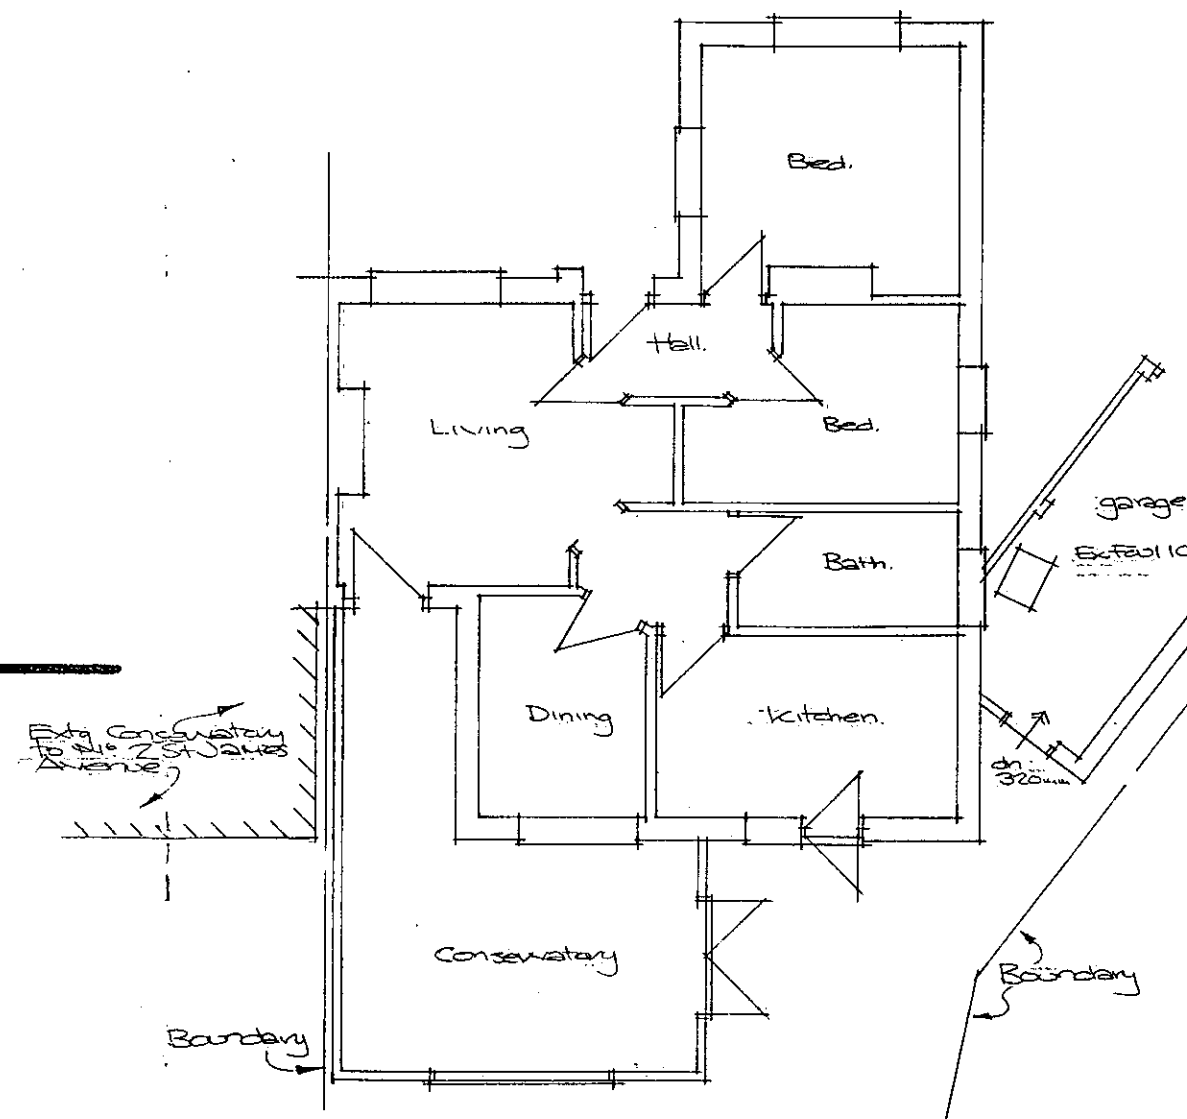

Existing Ground Floor Plan.

Floor Plan 1/100

Proposed rear extension: *Mr B A Bleackley & Mrs V A Ottley*
34 FIRCROFT AVENUE LANCING
WEST SUSSEX BN15 0NW

Paul Trussler
44 Firle Road
Lancing
West Sussex
BN15 0NZ

Drawing No. 211/428/1