

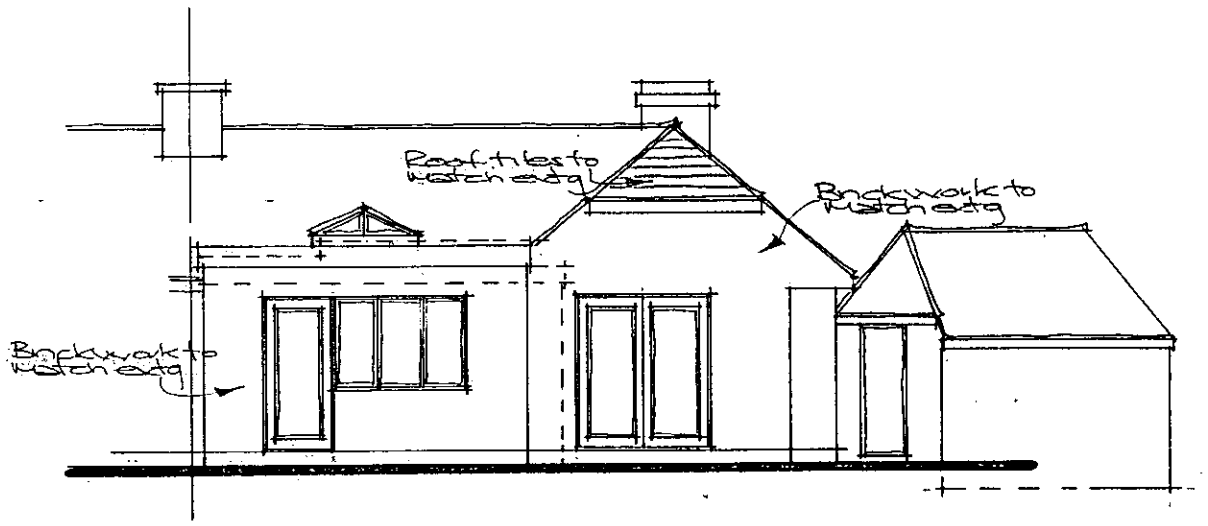


Proposed Rear Elevation.

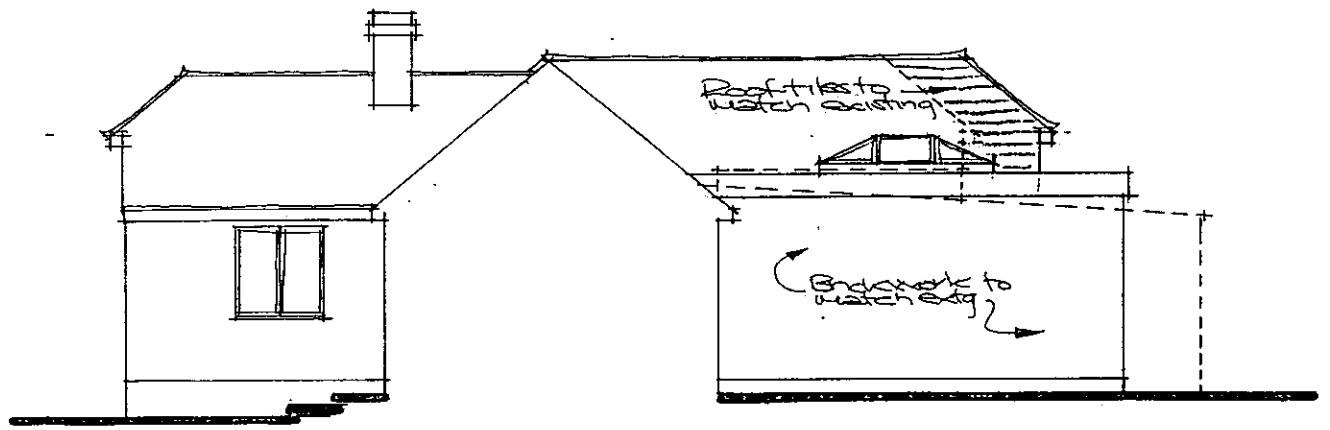


Proposed Side Elevation.

Elevations 1/100

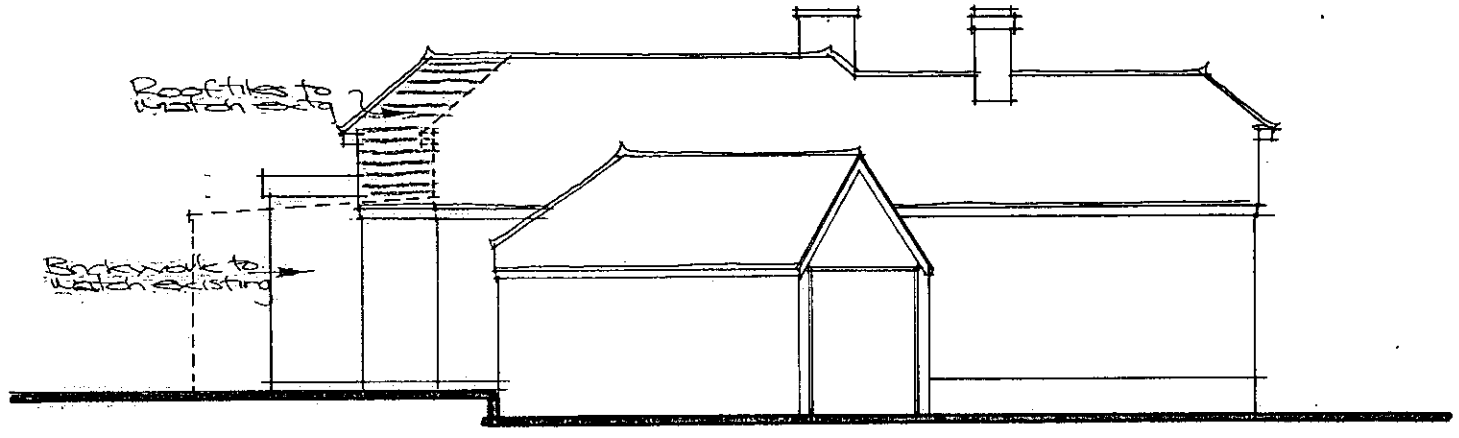

Proposed Side Elevation.

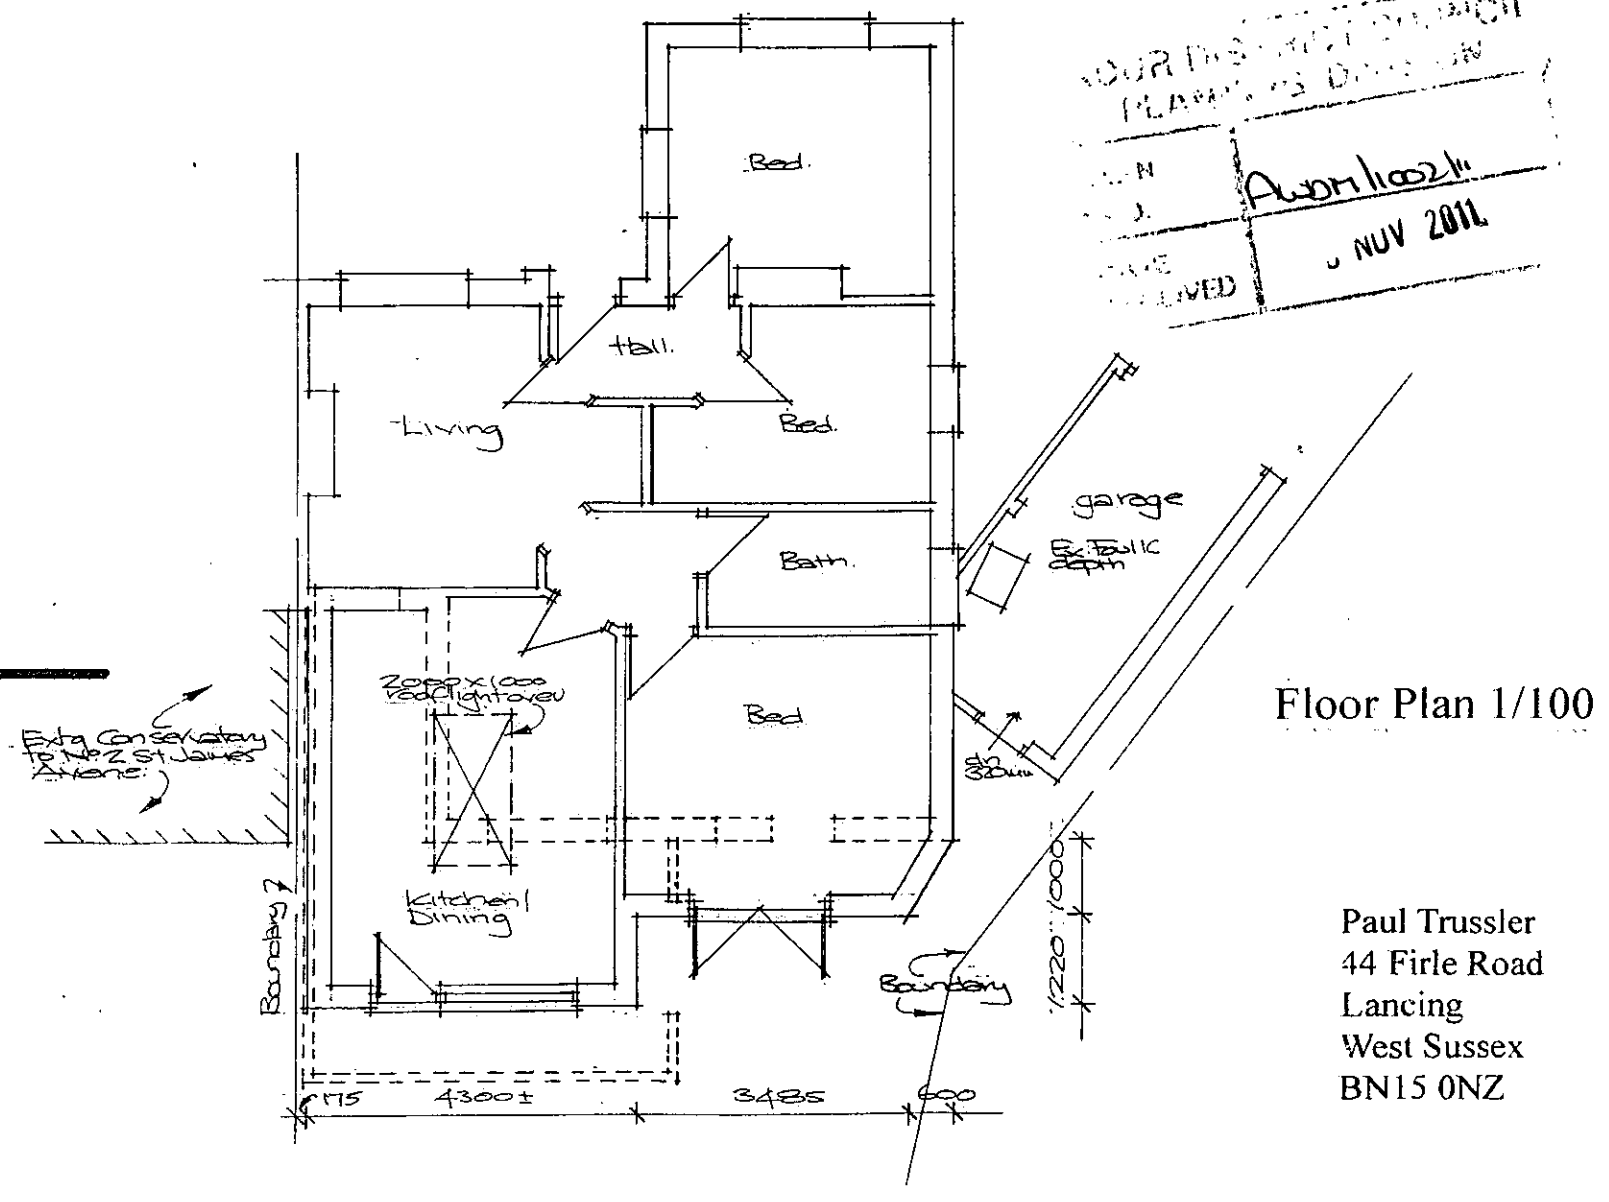

Proposed Ground Floor Plan.

...OUR DISTRICT COUNCIL
PLANNING DIVISION
...N
...
...IVED
AWDN/1002/11
3 NOV 2011

Floor Plan 1/100

Paul Trussler
44 Firle Road
Lancing
West Sussex
BN15 0NZ

Proposed rear extension: *Mr B A Bleackley & Mrs V A Ottley*
34 FIRCROFT AVENUE LANCING
WEST SUSSEX BN15 0NW

Drawing No. 211/428/3