

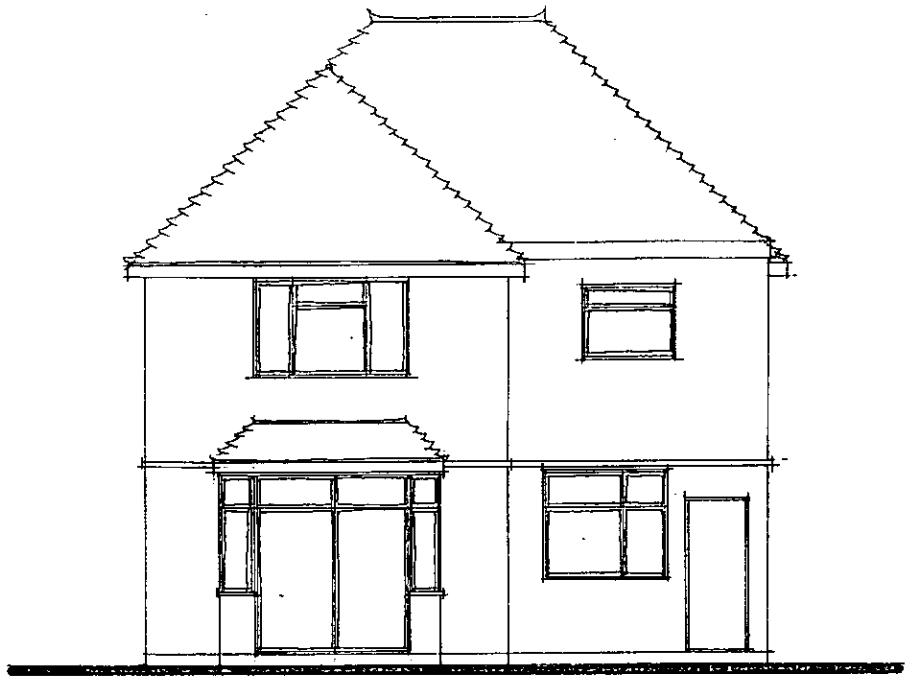


Existing Rear Elevation.

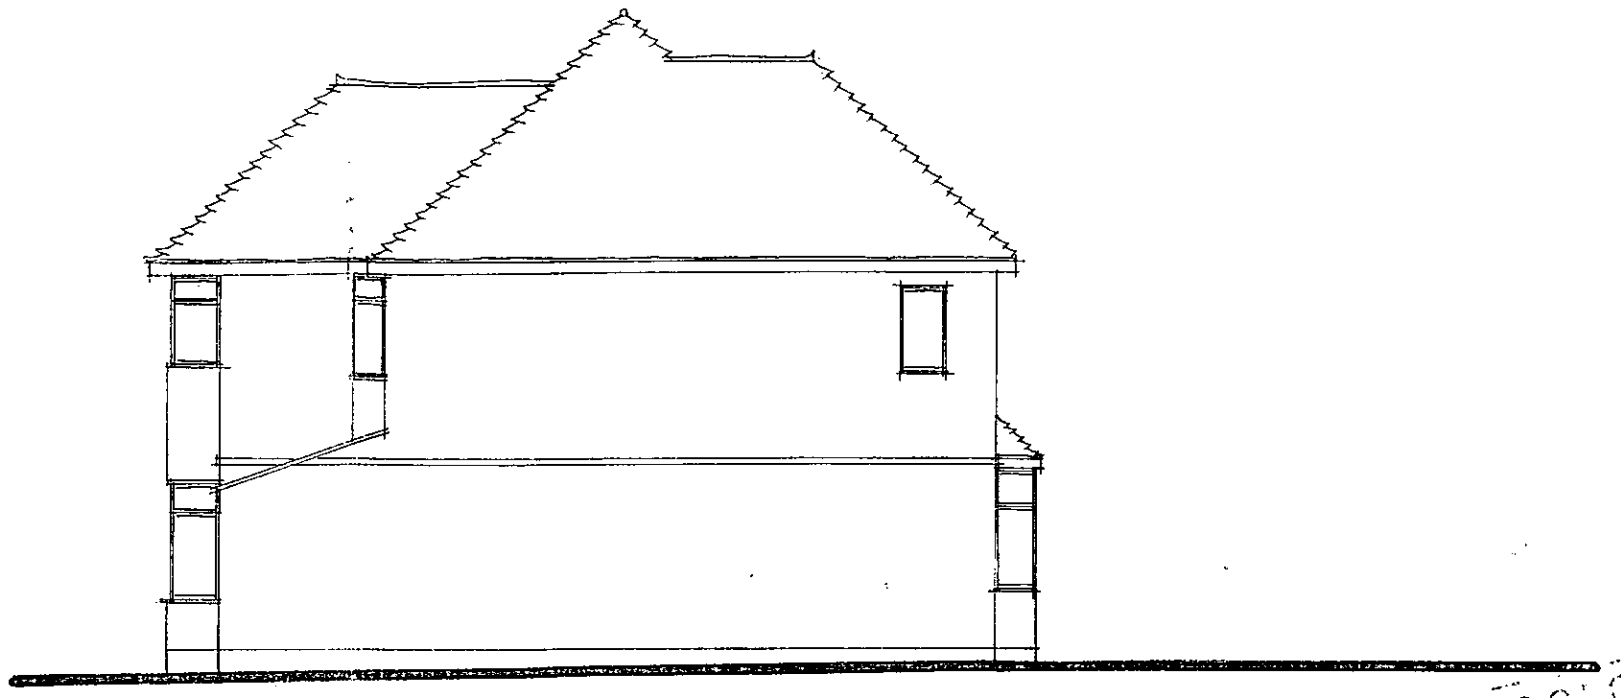

Existing Side Elevation.

ADUR DISTRICT COUNCIL
PLANNING DEPARTMENT
Application No. AWA/1009/14
Received 28 NOV 2011

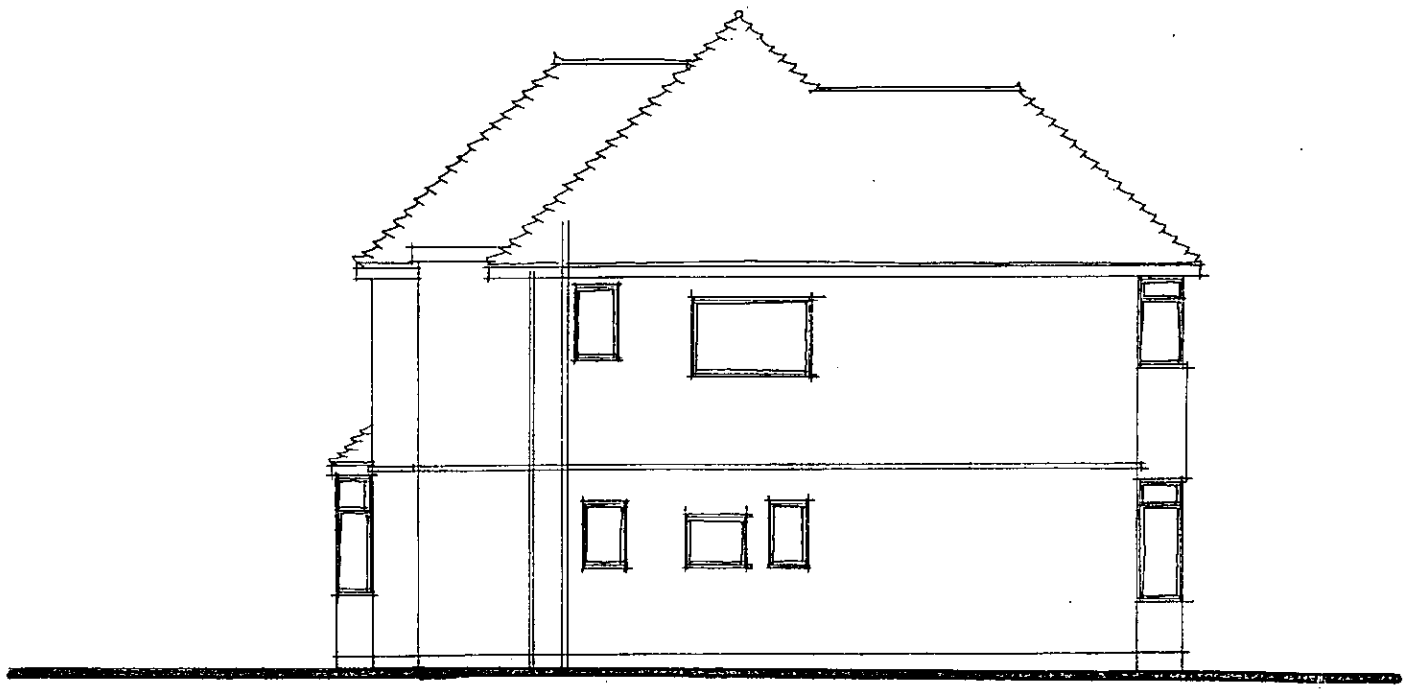

Existing Side Elevation.

Existing Elevations 1/100

Paul Trussler
44 Firle Road
Lancing
West Sussex
BN15 0NZ

Proposed rear extension: *Mr & Mrs Carpenter*
16 OLDFIELD CRESCENT SOUTHWICK
WEST SUSSEX BN42 4FZ

Drawing No. 211/423/3