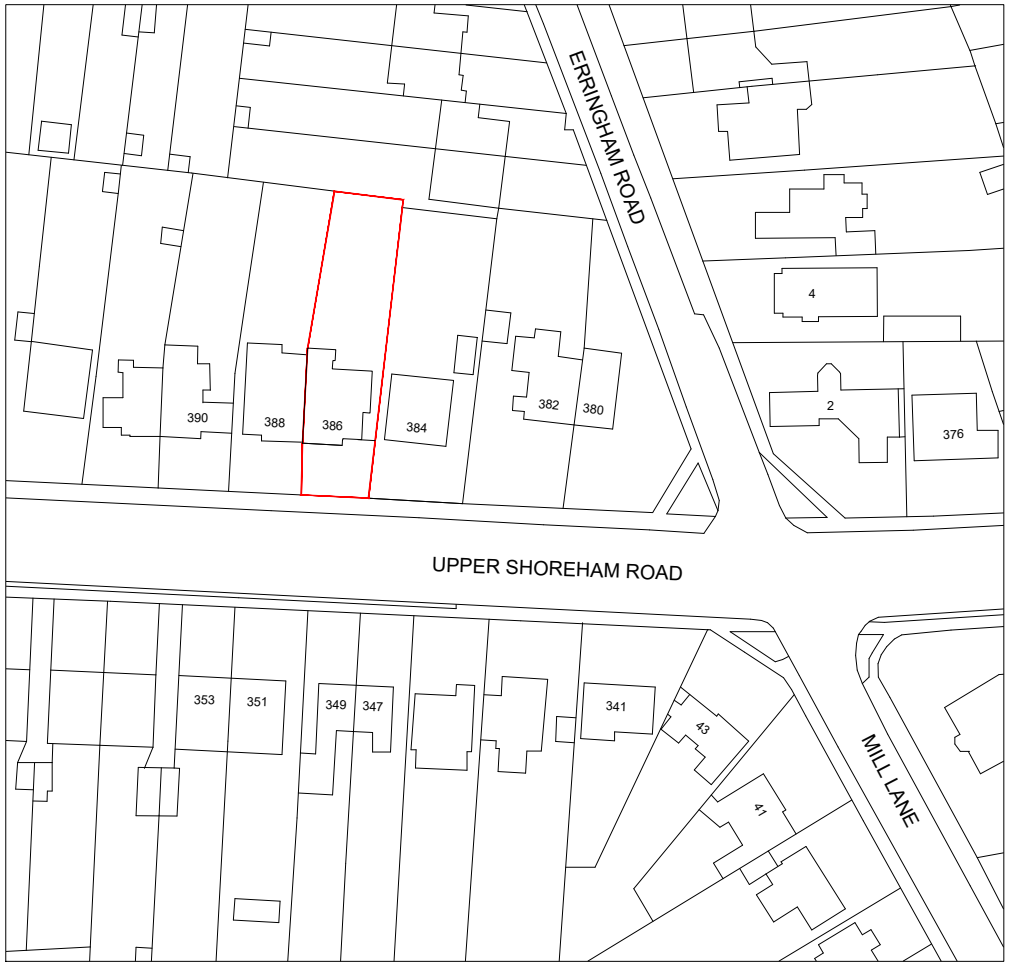


LOCATION PLAN
SCALE 1:1250

0m 10m 20m 30m 40m 50m
1:1250

Contact Information
Unit 3, Tungsten Building, George Street, Portslade, Brighton, BN41 1RA
Tel: 01903 877724
Email: ruxandra@jesseymason.co.uk

JESSEY MASON ASSOCIATES
CIAT CHARTERED PRACTICE
RICS

Client Name	Mr and Mrs Hillman
Address	386 Upper Shoreham Road, Shoreham by Sea
Drawing Title	Location Plan
Drawing Reference	rt/00/UpperShorehamRoad386
	22/11/22

Scale	Paper	Drawn By	Revision	Direction
1:1250	A4	RT		N