

NOTES:
1. All dimensions are in mm and must be checked on site.
2. Drawings are to be read in conjunction with accompanying documents.
3. Any errors or inaccuracies should be brought to the attention of Jessey Mason.

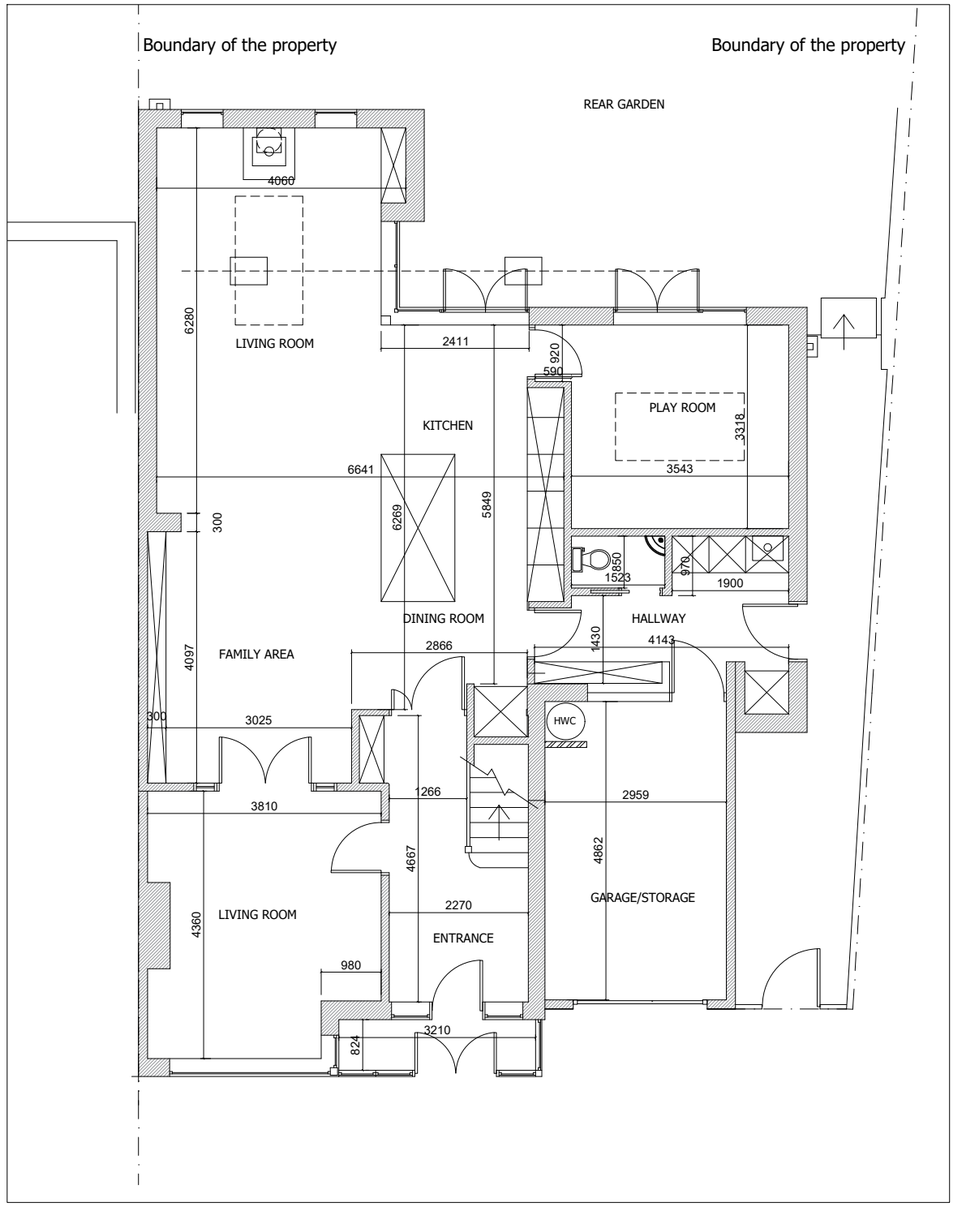

EXISTING GROUND FLOOR PLAN
SCALE 1:100

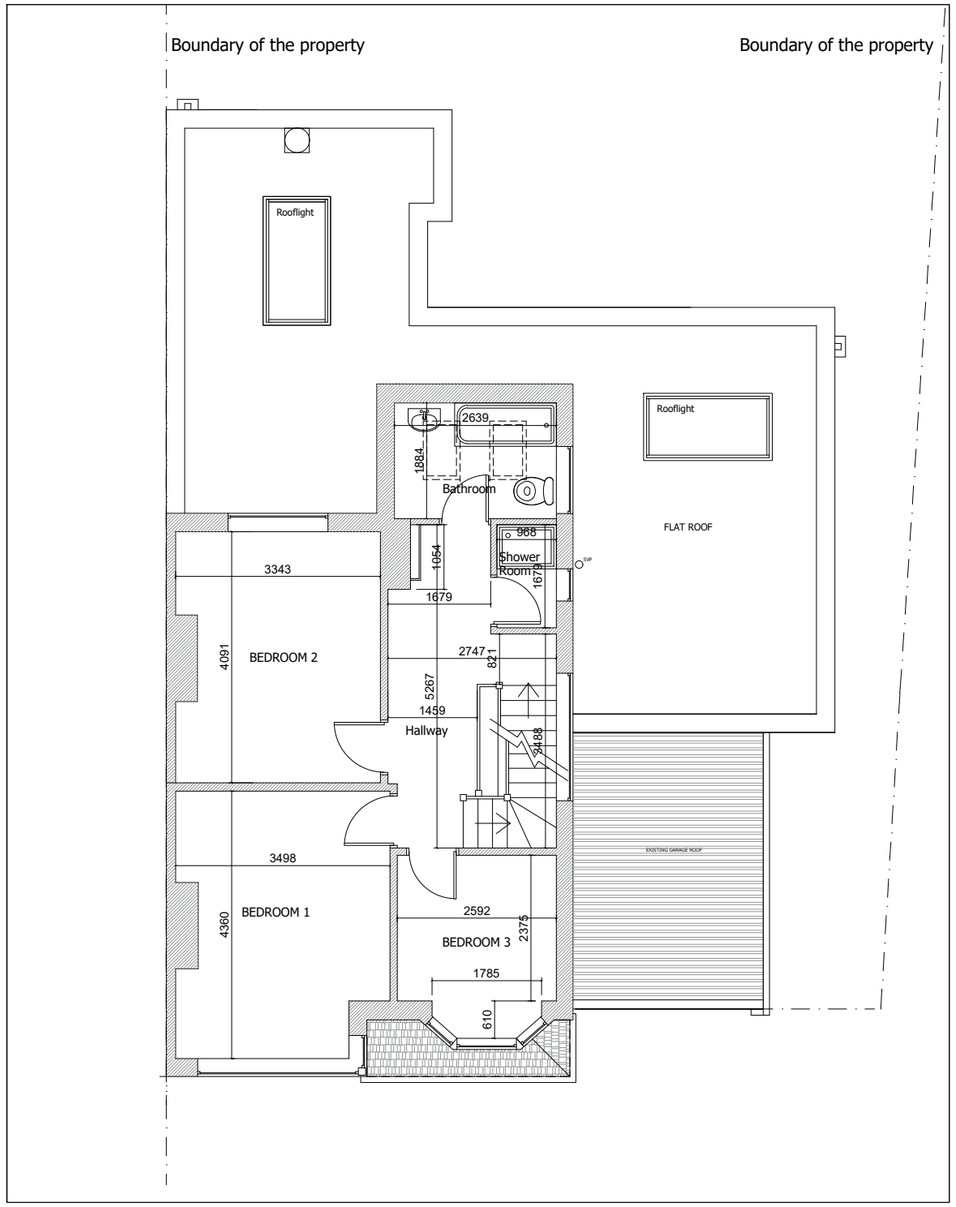

EXISTING FIRST FLOOR PLAN
SCALE 1:100

0m 1m 2m 3m 4m 5m 6m 7m 8m 9m 10m
1:100

Contact Information
Unit 3, Tungsten Building, George Street,
Portslade, Brighton, BN41 1RA
Tel: 01903 877724
Email: ruxandra@jesseymason.co.uk

JESSEY MASON ASSOCIATES
CIAT CHARTERED PRACTICE
RICS

Client Name	Mr and Mrs Hillman
Address	386 Upper Shoreham Road, Shoreham by Sea
Drawing Title	PLANS (Ground Floor and First Floor) - Existing
Drawing Reference	rt/02/UpperShorehamRoad386
Date	22/11/22
Scale	1:100
Paper	A3
Drawn By	RT
Revision	-
Direction	N