
NOTES:
1. All dimensions are in mm and must be checked on site.
2. Drawings are to be read in conjunction with accompanying documents.
3. Any errors or inaccuracies should be brought to the attention of Jessey Mason.




**Front Elevation (South)**
**- EXISTING**
**SCALE 1:100**




**Side Elevation (East)**
**- EXISTING**
**SCALE 1:100**

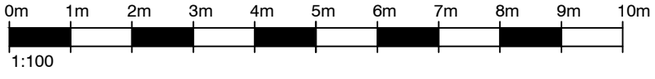



Contact Information
Unit 3, Tungsten Building, George Street,
Portslade, Brighton, BN41 1RA
Tel: 01903 877724
Email: ruxandra@jesseymason.co.uk


JESSEY MASON ASSOCIATES
CIAT CHARTERED PRACTICE
RICS

| | |
|---|---|
| Client Name | Mr and Mrs Hillman |
| Address | 386 Upper Shoreham Road, Shoreham by Sea |
| Drawing Title | ELEVATIONS (South & East) - Existing |
| Drawing Reference | rt/04/UpperShorehamRoad386 |
| Date | 22/11/22 |

| Scale | Paper | Drawn By | Revision | Direction |
|---|---|---|---|---|
| 1:100 | A3 | RT | | |