

Existing West Elevation

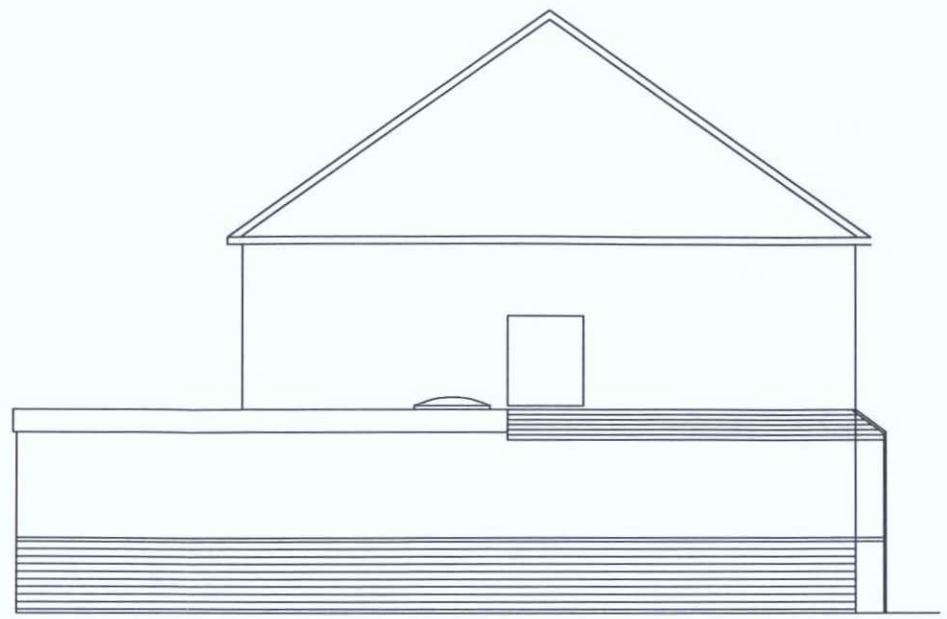

Existing North Elevation

Title:

Proposed Loft Conversion & Kitchen Extension For. Mr & Mrs Mason.

Project:

16 Adur Drive
Shoreham-By-Sea
West Sussex
BN43 6PL
Phone: 01273700545
07988710736

Drawn: JMASON
Date: 21/09/2013
Drwg # : MAS/01
West & North Elevation plan
Scale 1 : 100 (A3)

Existing ridge to be extended and re-formed roof to be covered with concrete tiles to match

2 veluxes to be provided on front elevation

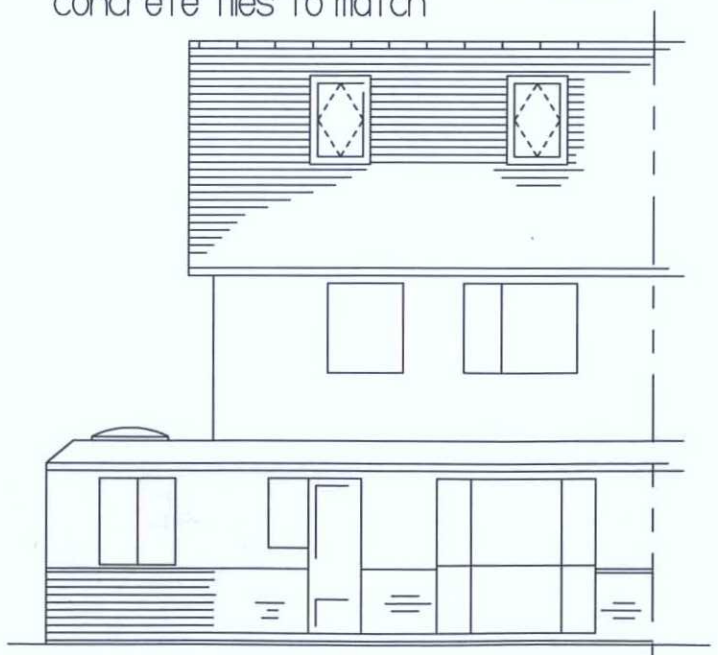

Proposed - West Elevation

Gable wall to be provided & covered In concrete plain tiles

New window in gable wall to be fitted with obscured glass

NB/ Rear single R+ Triple Glazed Roof Lantern ~~Storey extension does not form part of application~~



Proposed North Elevation

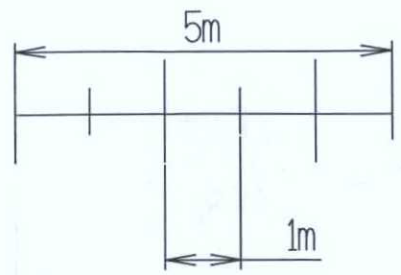

ADUR & WORTHING
PLANNING SERVICES
PLAN AWDM/1124/13
DATE VALID 24 SEP 2013