

Existing East Elevation

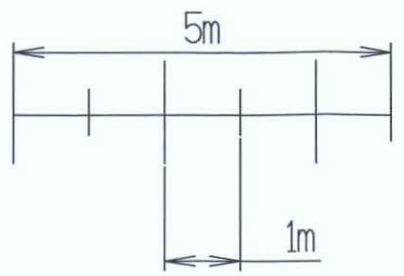

Title:

Proposed Loft Conversion & Kitchen Extension For Mr & Mrs Mason.

Project:

16 Adur Drive
Shoreham-By-Sea
West Sussex
BN43 6PL
Phone: 01273700545
07988710736

Drawn: JMASON
Date: 21/09/2013
Drwg # : MAS/02
East & Section 'A' - 'A' plan
Scale 1 : 100 (A3)

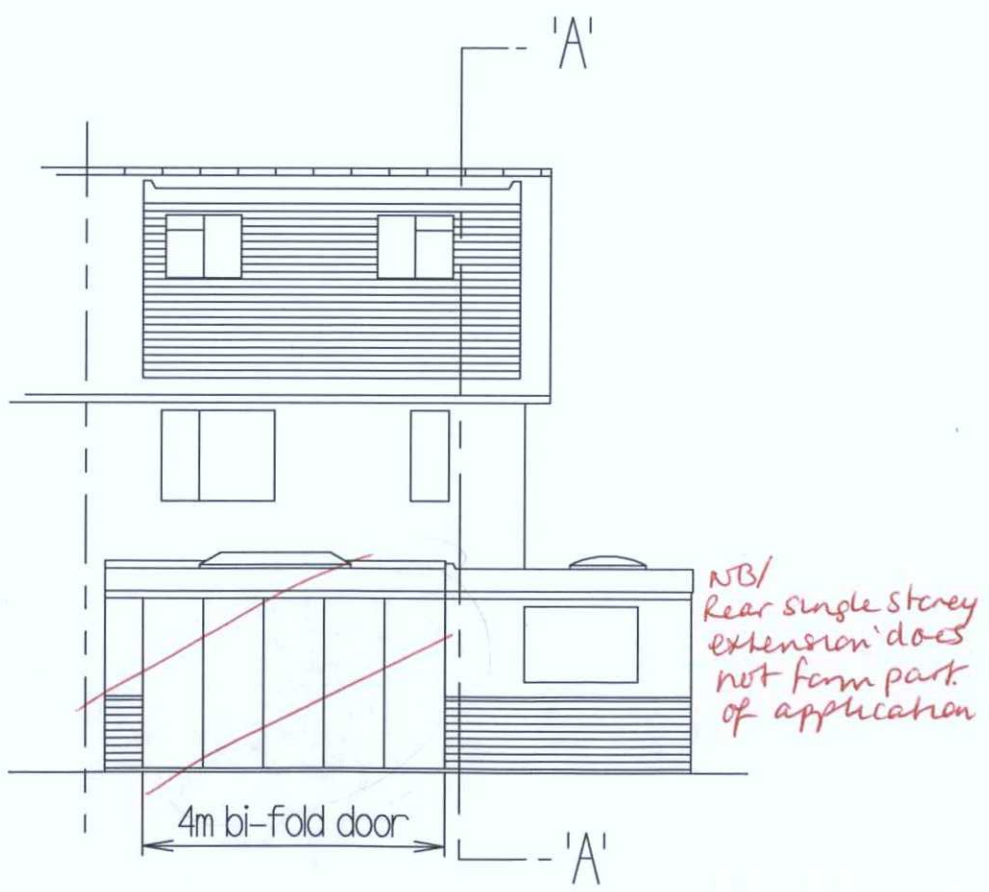

Proposed - East Elevation

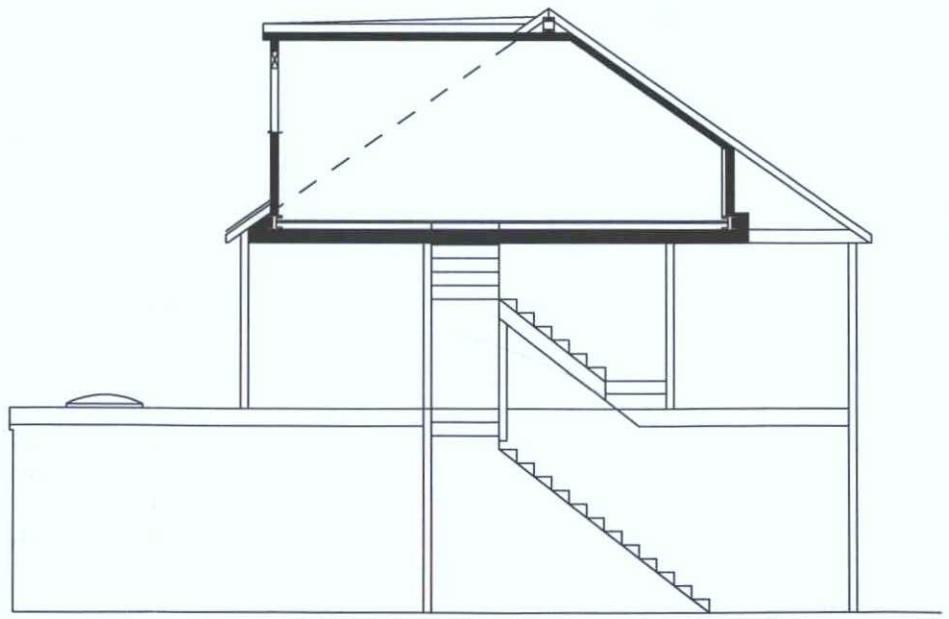

SECTION 'A' - 'A'

ADUR & WORTHING
PLANNING SERVICES

PLAN	AWDM/ 1124/13
DATE VALID	24 SEP 2013