Existing Ground Floor Plan

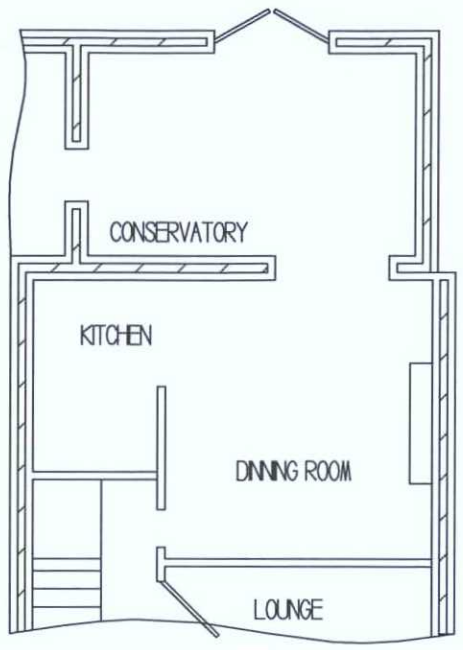

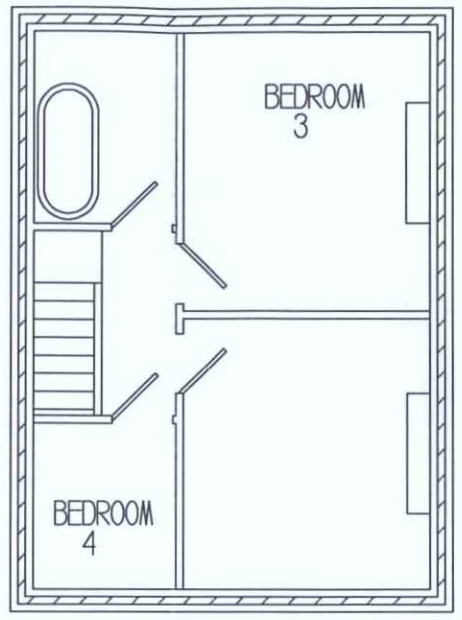

Existing 1st Floor Plan

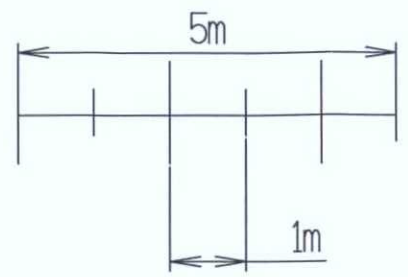

Title:

Proposed Loft Conversion & Kitchen Extension For, Mr & Mrs Mason.

Project:

16 Adur Drive
Shoreham-By-Sea
West Sussex
BN43 6PL
Phone: 01273700545
07988710736

Drawn: JMASON
Date: 21/09/2013
Drwg # : MAS/03

Floor Plan

Scale 1 : 100 (A3)

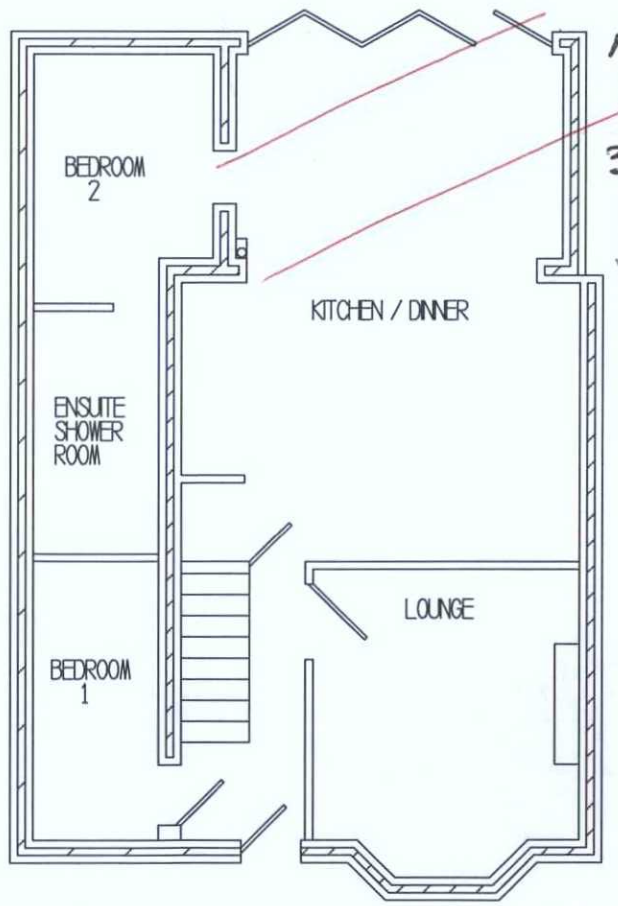

NB/ Rear single storey extension does not form part of application

Proposed Ground Floor Plan

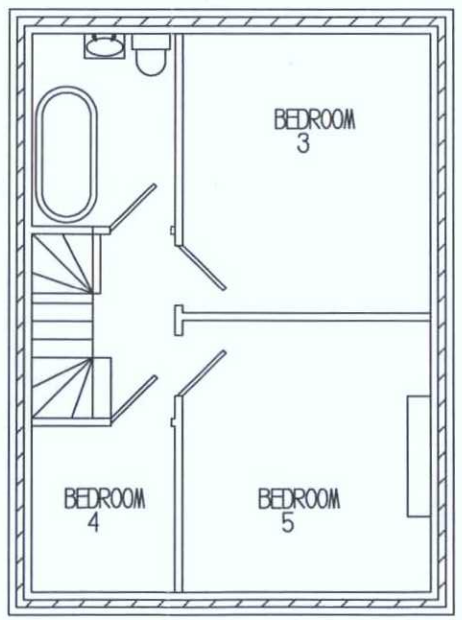

Proposed 1st Floor Plan

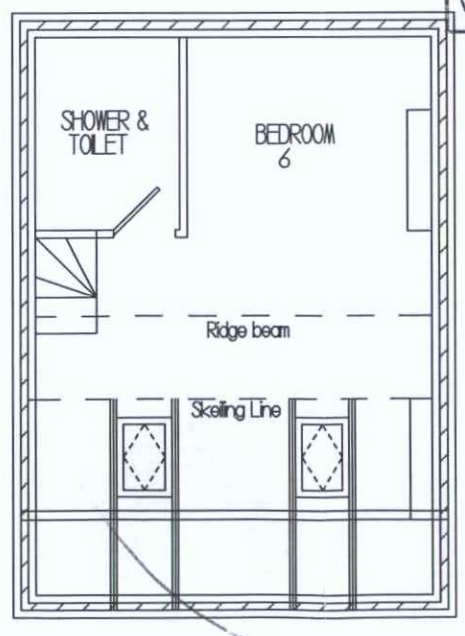

Proposed 2nd Floor Plan

ADUR & WORTHING
PLANNING SERVICES

PLAN	AWDM/ 1124/13
DATE VALID	24 SEP 2013