

SIDE [SOUTH] ELEVATION



REAR [WEST] ELEVATION

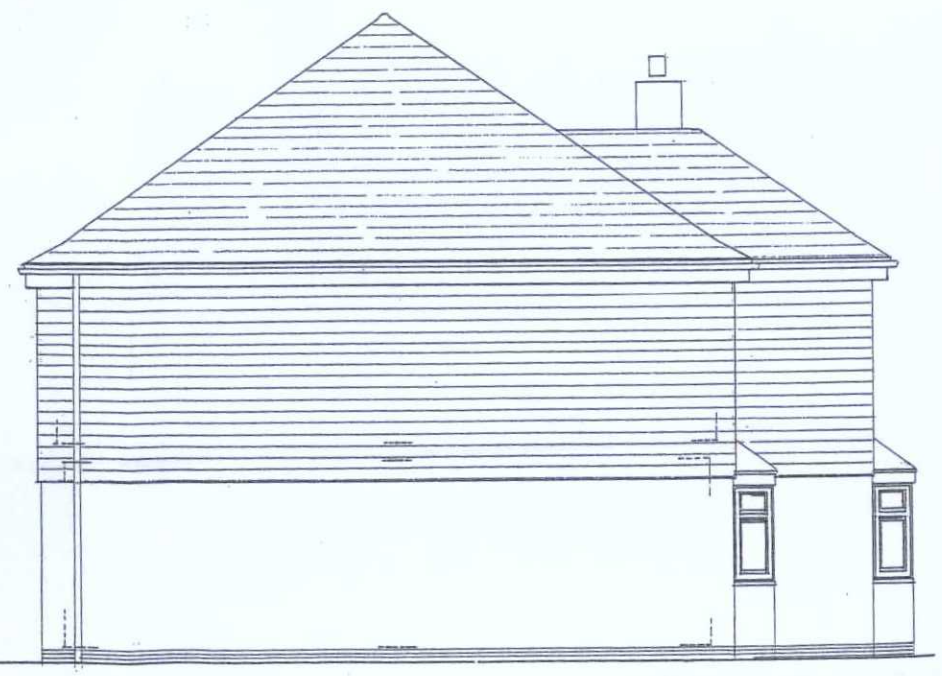

SIDE [NORTH] ELEVATION



FRONT [EAST] ELEVATION

roof — redland 49 or marley modern :- grey coloured.
lead to front bay windows.

walls — dec. rendder to prnd. flt:
light oak coloured composite horizontal boarding to 1st.flr.

windows & doors — u.p.v.c.

1 2 3 4 5 6 7 8 9 10 scale bar @ A3

ADUR & WORTHING PLANNING SERVICES	
PLAN	AWDM/0363/18
DATE VALID	12 MAR 2018

DWG. No. 1.B

72 GRINSTEAD LANE
LANCING

PROPOSED ALTERATIONS —
ELEVATIONS

DRAWN BY
ALAN R. WOOD
75 WESTBOURNE STREET
HOVE BN3 5PF tel: 01273 770602

SCALE : 1 : 100

DATED : MAR. 2018