

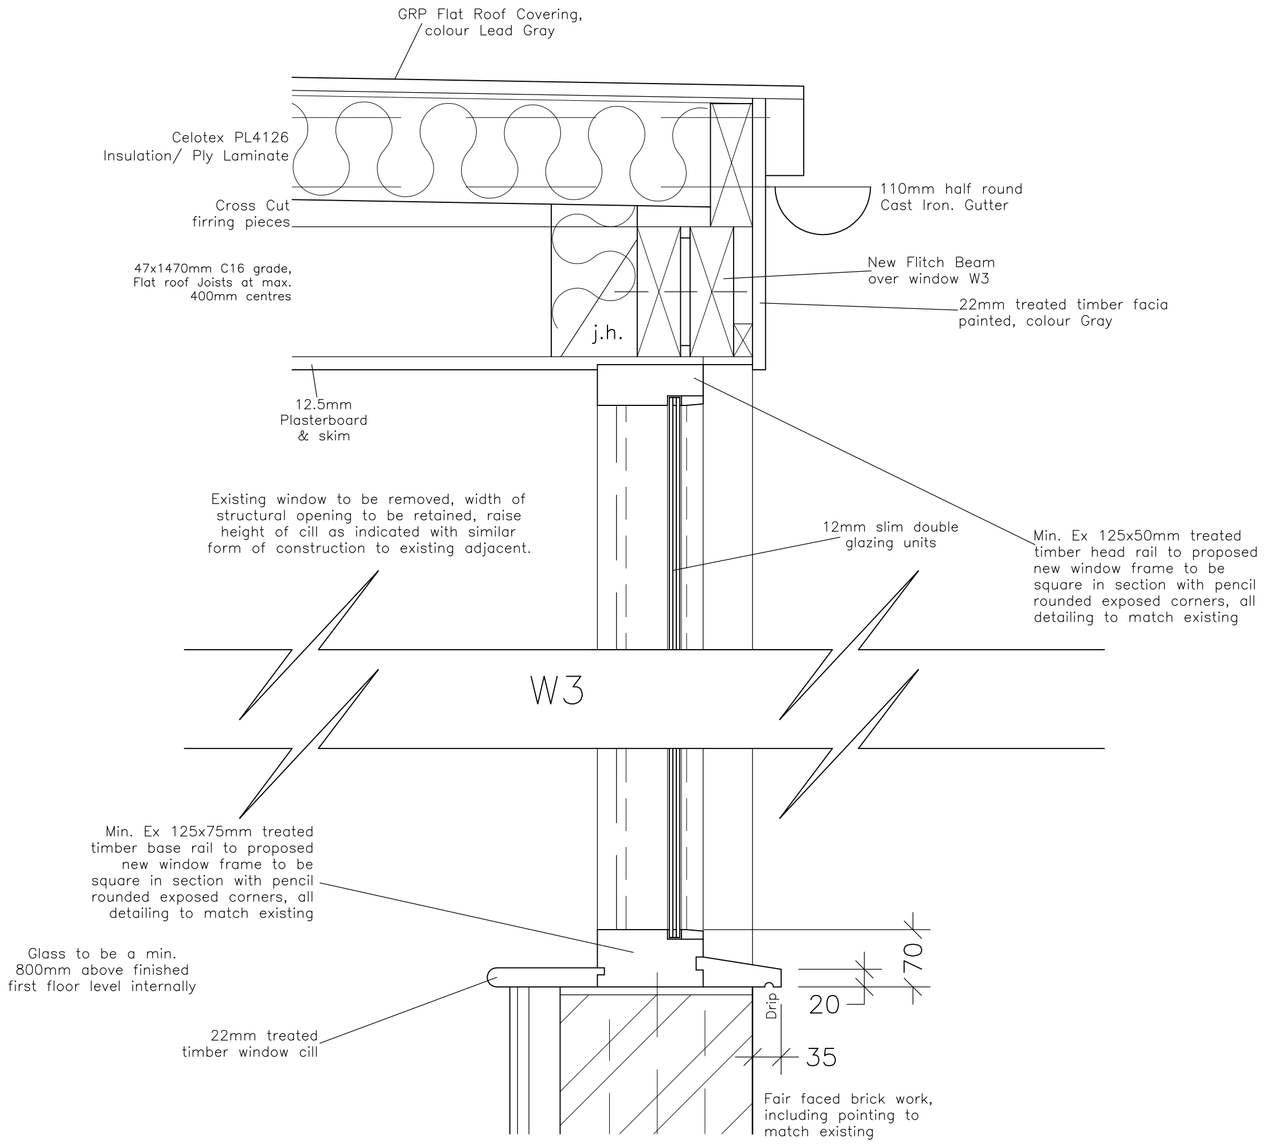


SECTION (W3)

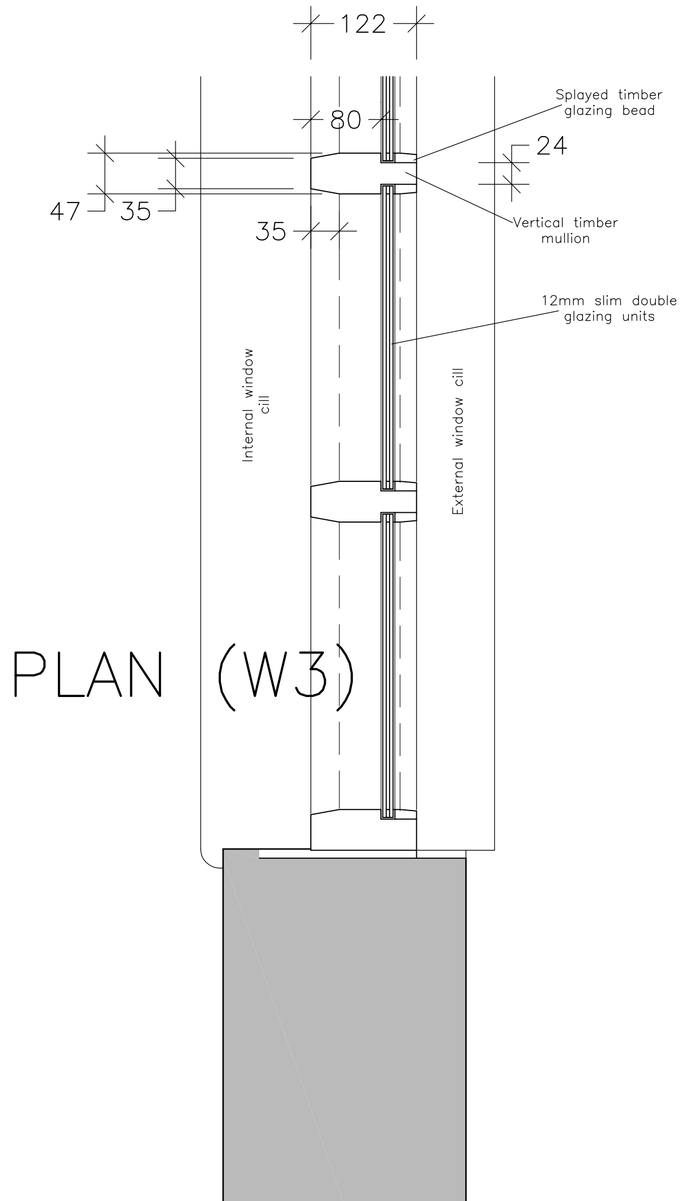

PLAN (W3)

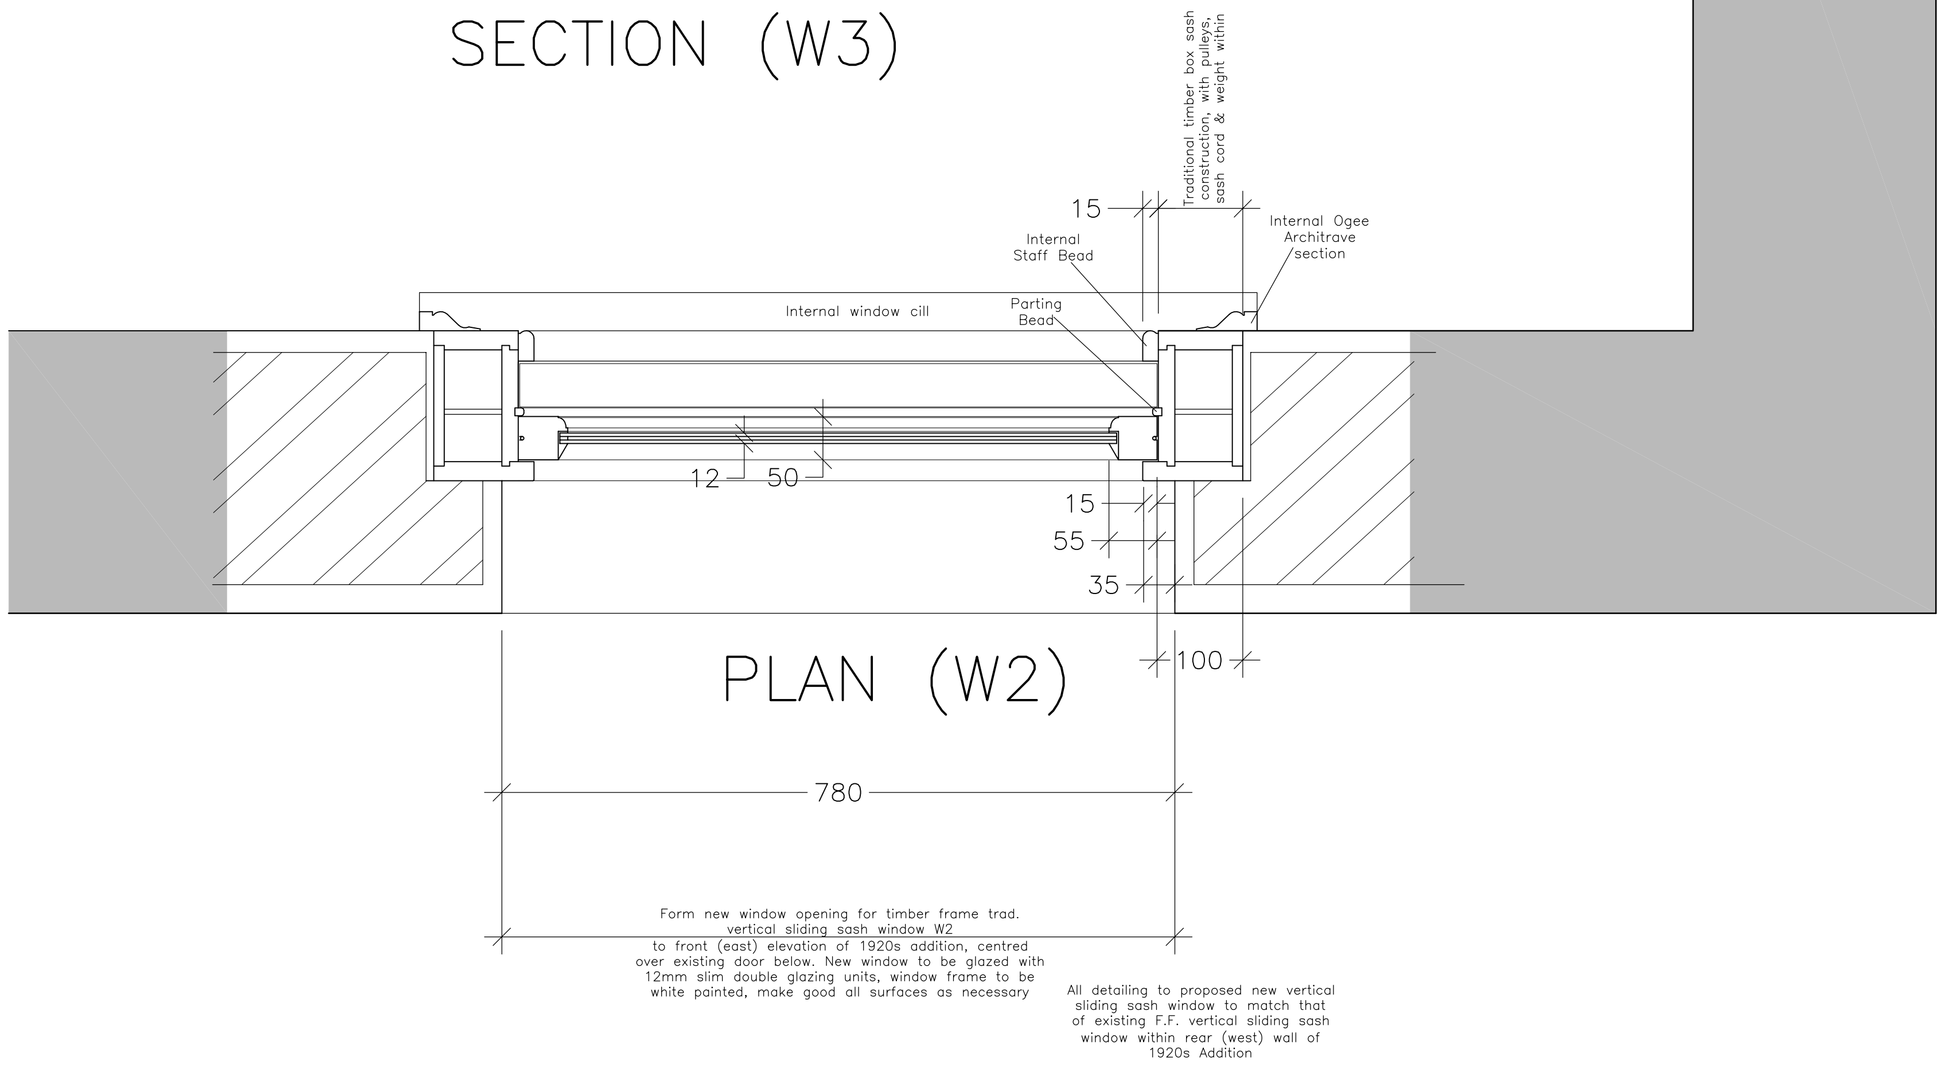


PLAN (W2)

780

Form new window opening for timber frame trad. vertical sliding sash window W2 to front (east) elevation of 1920s addition, centred over existing door below. New window to be glazed with 12mm slim double glazing units, window frame to be white painted, make good all surfaces as necessary

All detailing to proposed new vertical sliding sash window to match that of existing F.F. vertical sliding sash window within rear (west) wall of 1920s Addition

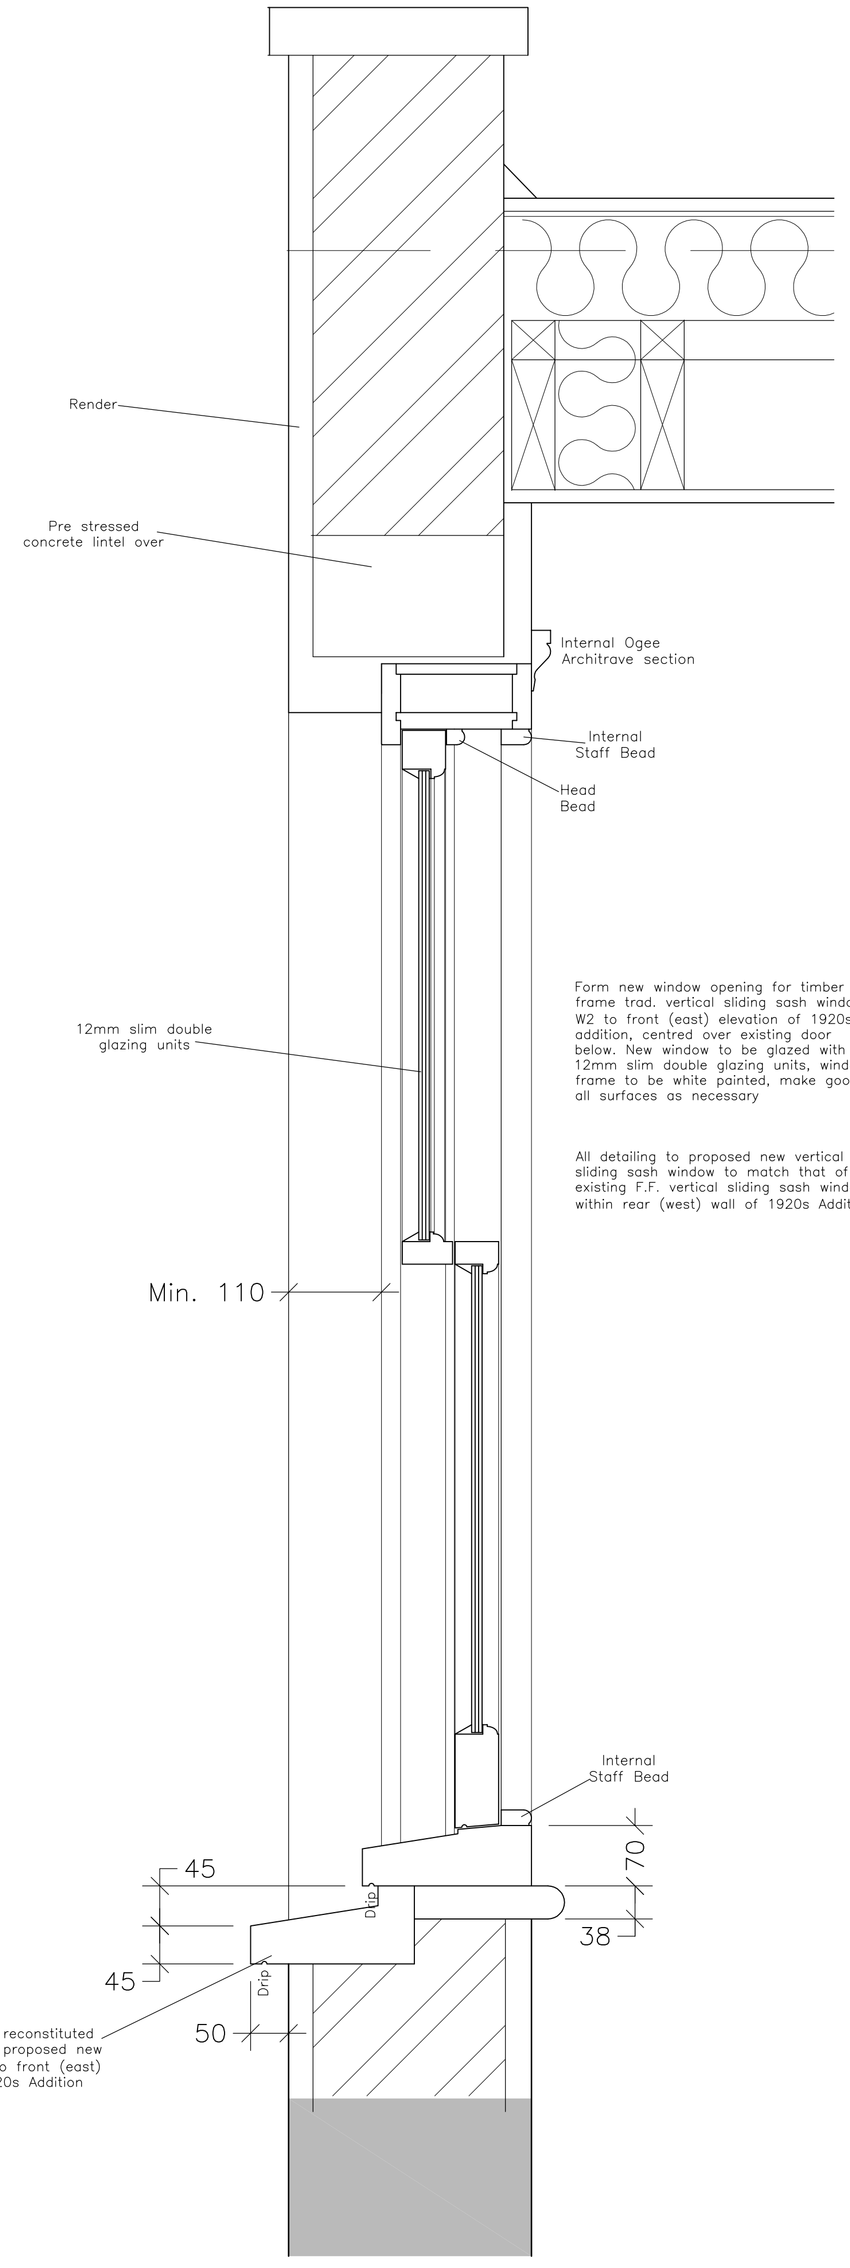

SECTION (W2)

Form new window opening for timber frame trad. vertical sliding sash window W2 to front (east) elevation of 1920s addition, centred over existing door below. New window to be glazed with 12mm slim double glazing units, window frame to be white painted, make good all surfaces as necessary

All detailing to proposed new vertical sliding sash window to match that of existing F.F. vertical sliding sash window within rear (west) wall of 1920s Addition

Rev.	Description	Date

The Client is advised to ascertain and comply with his duties under the C.D.M. Regs 2015 and his obligations under the Party Wall etc. Act 1996 and Equality Act 2010 where applicable.
Contractors must verify all dimensions on site before commencing any work.
The copyright of this drawing is reserved.
The drawing must not be disclosed without authority
The drawings and drawing notes do not purport to cover each and every item required to complete the project, the notes are not a specification of works, the contractor is advised to verify the full extent of the works with the client.
This drawing to be read in conjunction with Designers Risk Assessment

Project
The Hall
49 The Green
Southwick, BN42 4FY

Renovation of existing
1920s Addition
Windows W2 & W3

Client
Mr J. Naish

Drawing no. 2581–09

Scale 1:5 (A1)

Date June. 2018

KG DESIGNS
ARCHITECTURAL CONSULTANT
Longacre, Bentons Lane, Dial Post,
Horsham, West Sussex RH13 8NW
Tel : 01403 711666
E-MAIL : kgd@kgdesigns.com