Supplementary document 1 of 3 for planning application:

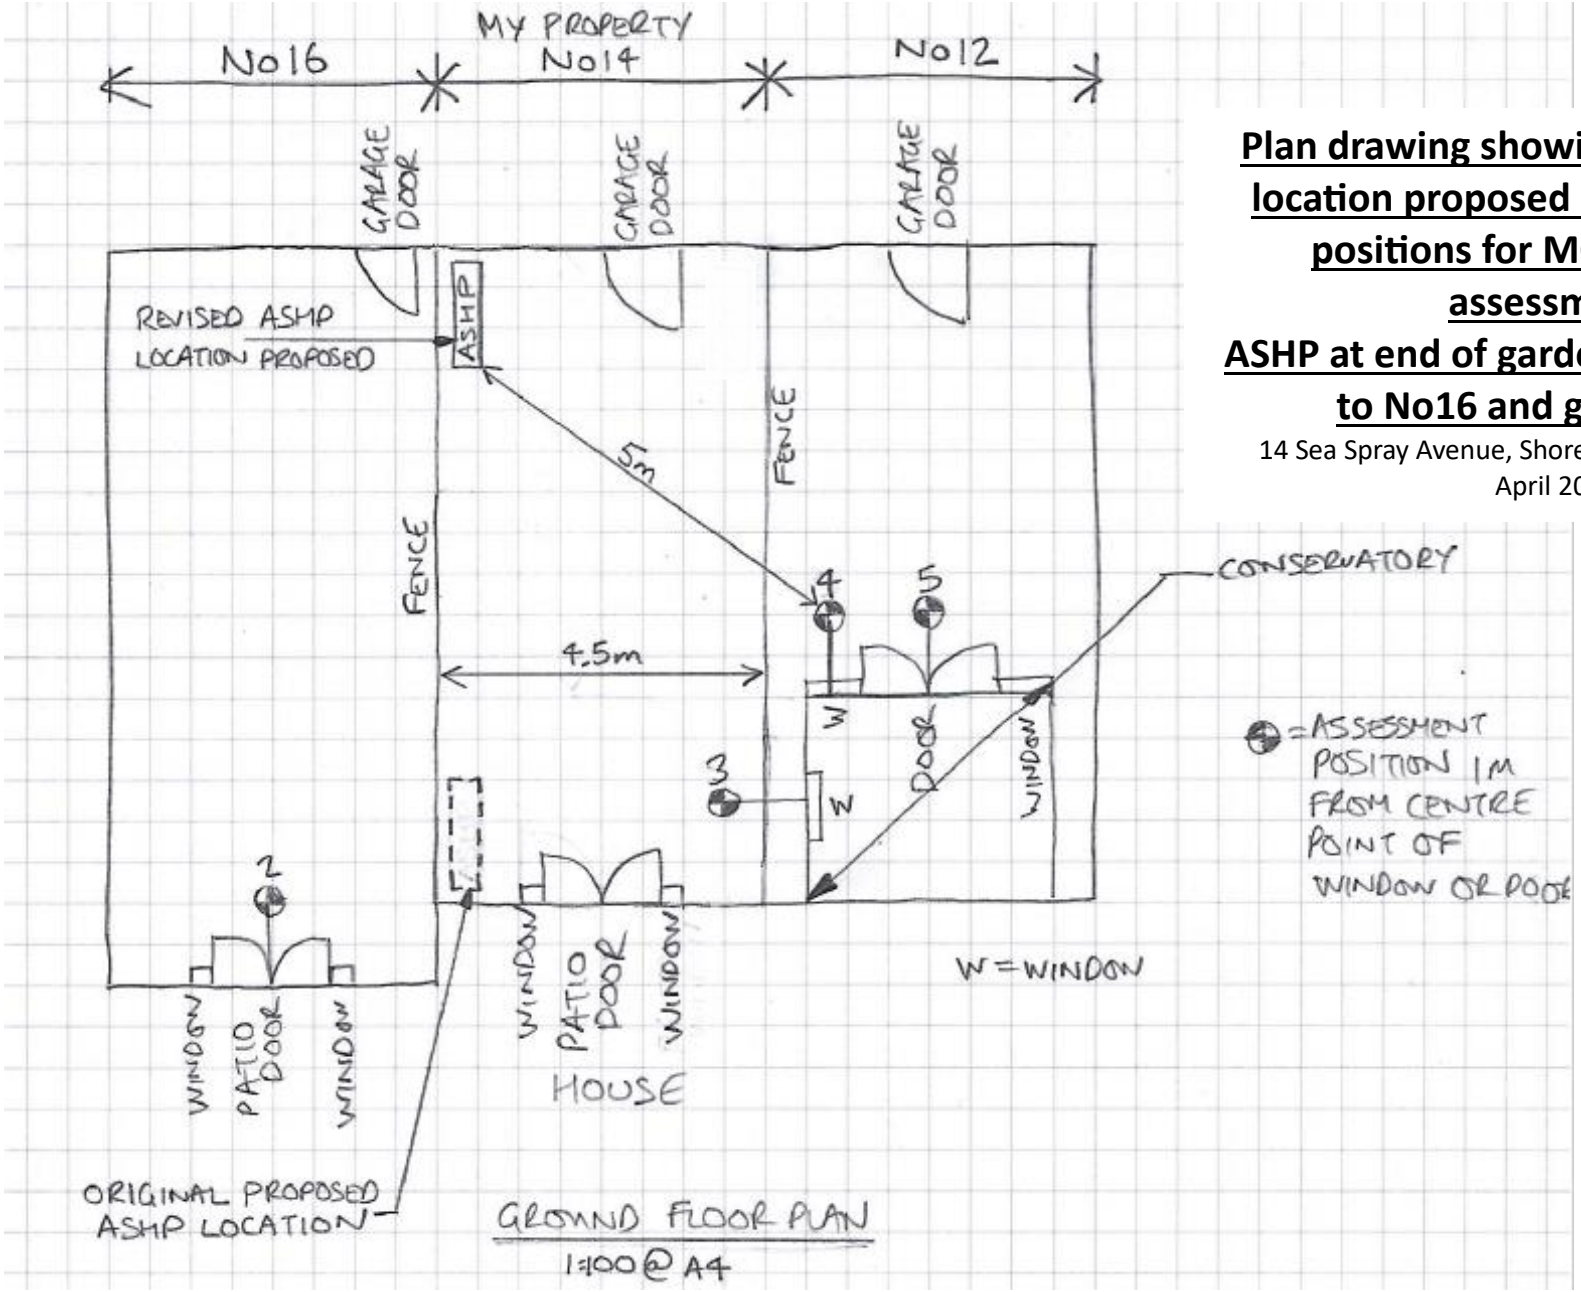

Plan drawing showing revised ASHP location proposed and assessment positions for MCS 020 noise assessment:

ASHP at end of garden adjacent fence to No16 and garage wall.

14 Sea Spray Avenue, Shoreham by sea, BN43 5PR

April 2024