
THIS DRAWING TO BE READ IN CONJUNCTION WITH STRUCTURAL ENGINEERS DETAILS & CALCULATIONS

Wayne Gander MCIAT
Chartered Architectural Technologist
98 Durrington Lane,
Worthing,
West Sussex,
BN13 2RQ
M 07808 887896
Email : waynegander08@gmail.com

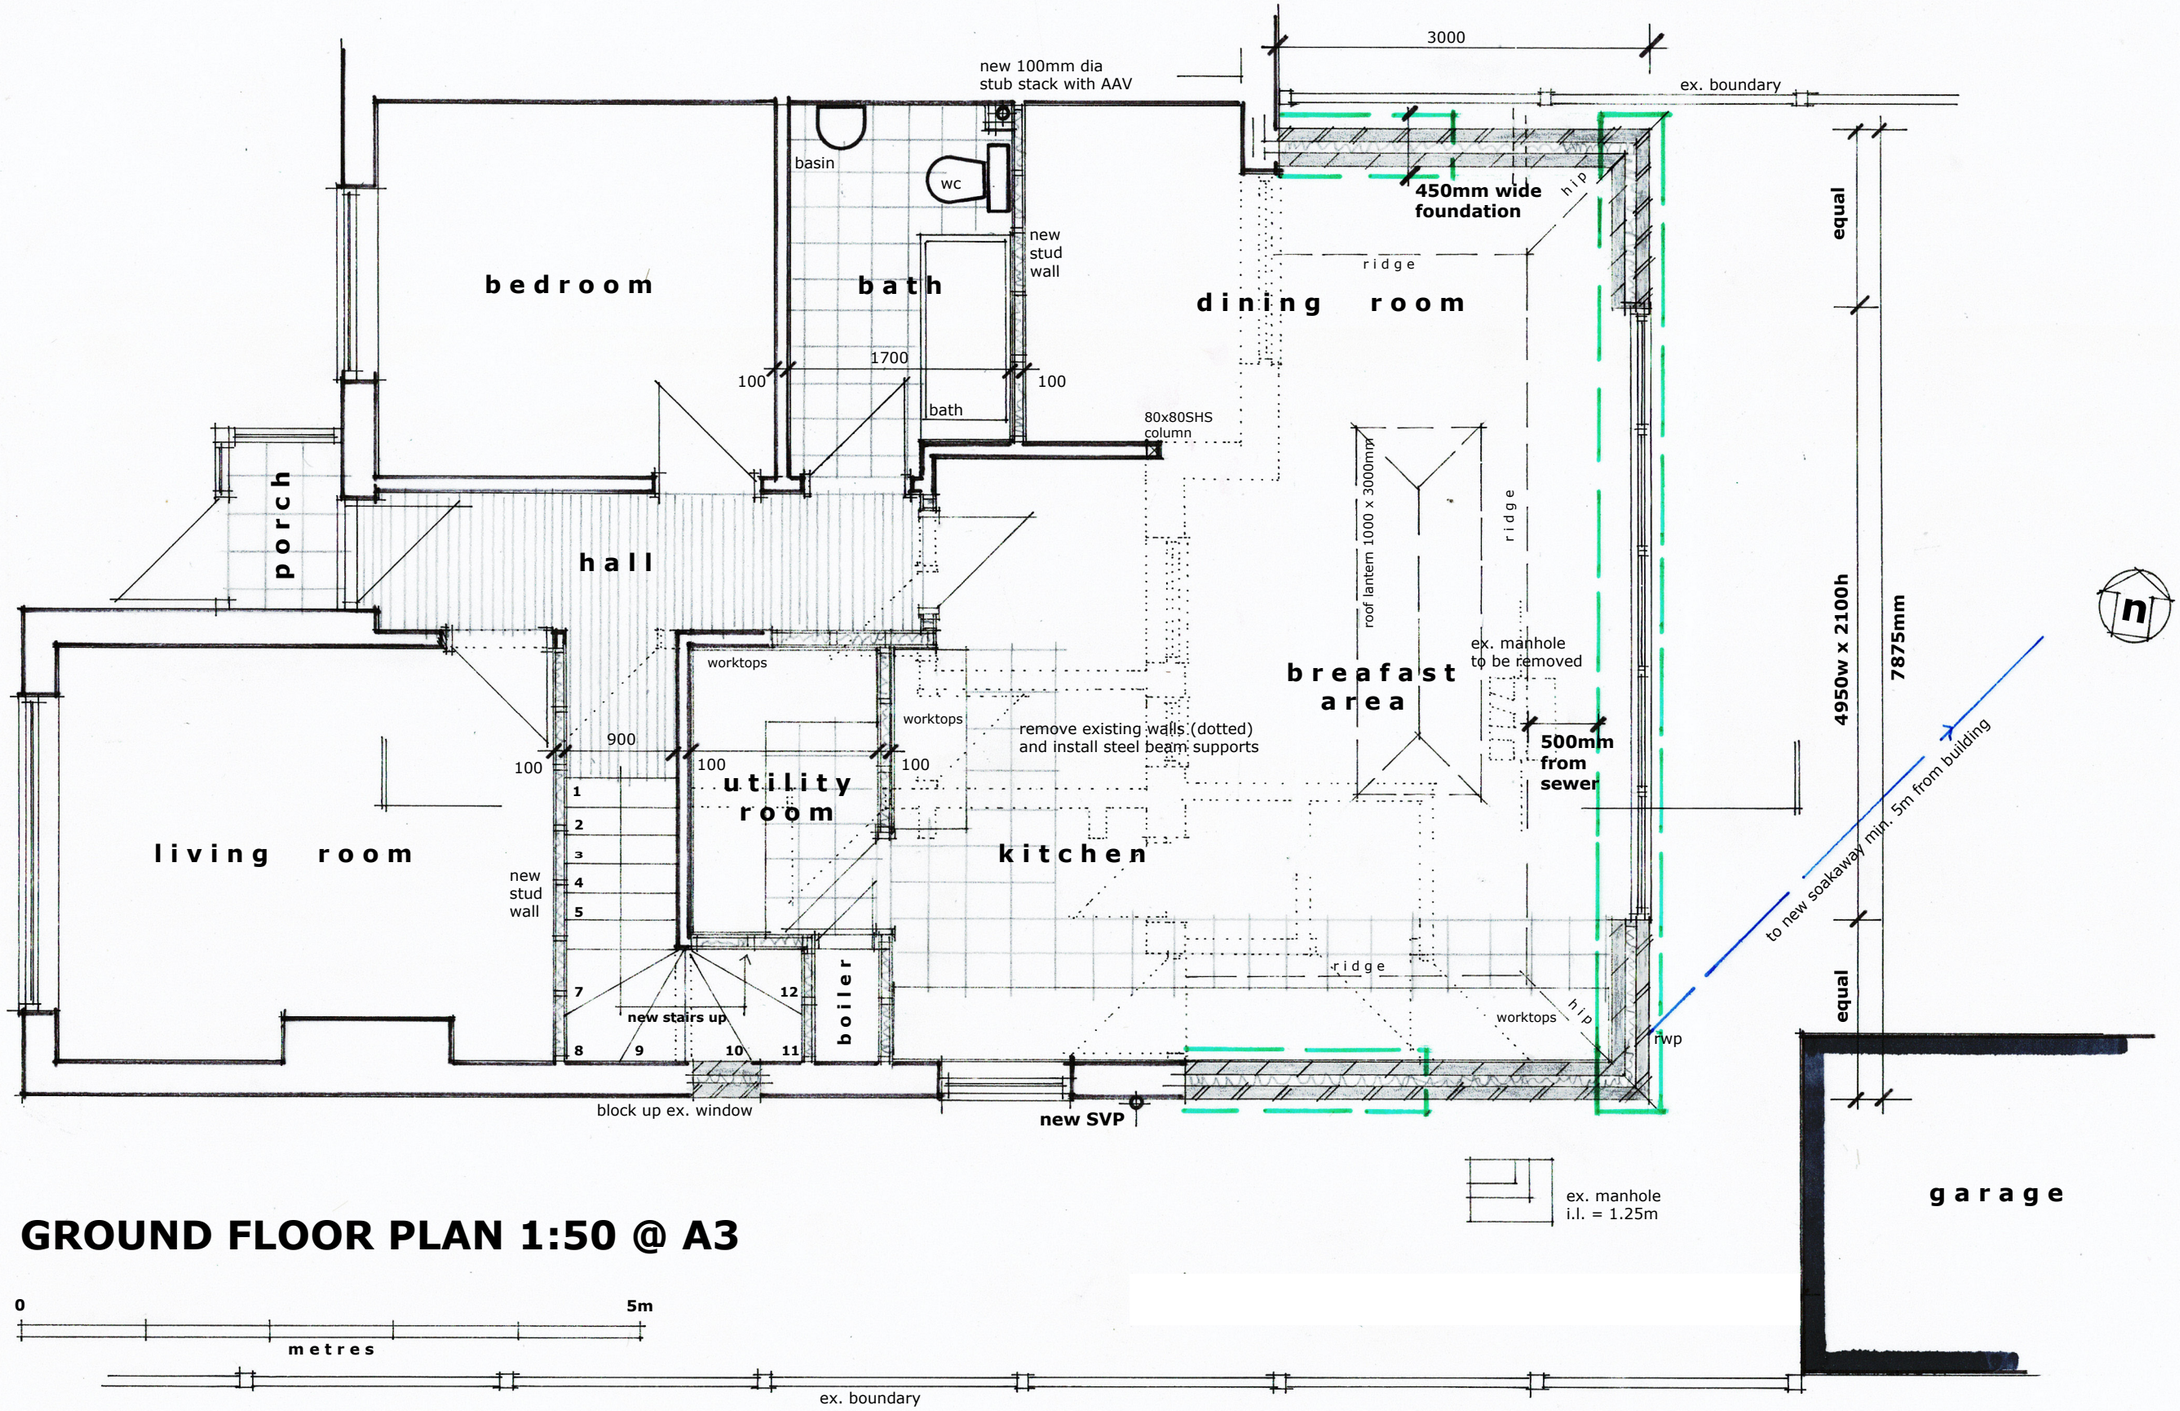

GROUND FLOOR PLAN 1:50 @ A3

Revisions A - extension reduced to 3m alongside north boundary 15/4/24

16 PLANTATION RISE, WORTHING

Proposed ground floor plan WT/PR/03 Rev A March 2024