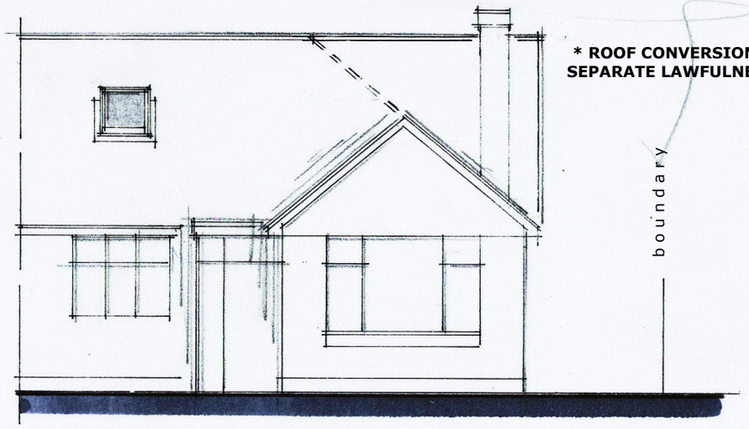


*** ROOF CONVERSION WORKS SUBJECT TO A SEPARATE LAWFULNESS APPLICATION (AWDM/0356/24) ***


SCHEDULE OF FINISHES
All materials to be of similar appearance to the existing property.

ELEVATIONS	: face brickwork to match existing
ROOF	: plain roof tile to false roof with concealed flat roof behind
WINDOWS	: white PVCu or grey powdercoated aluminium
R/W GOODS	: black half round guttering & downpipes

THE CONTRACTOR IS TO PROVIDE SAMPLES FOR APPROVAL BY THE CLIENT & THE LOCAL PLANNING AUTHORITY IF REQUIRED.

Notes
1. Roof extension under Permitted Development.
2. Ground floor rear extension under planning application.
3. All materials to be of similar appearance to the existing property.

FRONT (w)

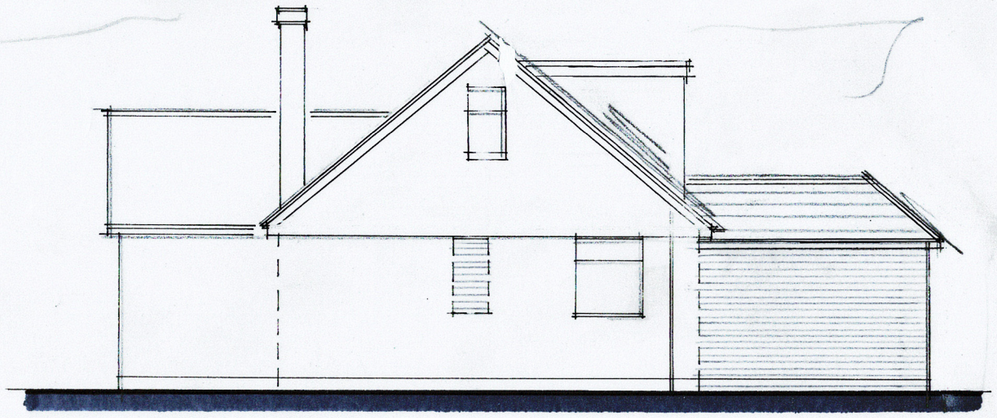


SIDE (s) ELEVATION 1:100 @ A3

0 5m
metres


*** ROOF CONVERSION WORKS SUBJECT TO A SEPARATE LAWFULNESS APPLICATION (AWDM/0356/24) ***

Wayne Gander MCIAT
Chartered Architectural Technologist
98 Durrington Lane,
Worthing,
West Sussex,
BN13 2RQ
M 07808 887896
E: waynegander08@gmail.com

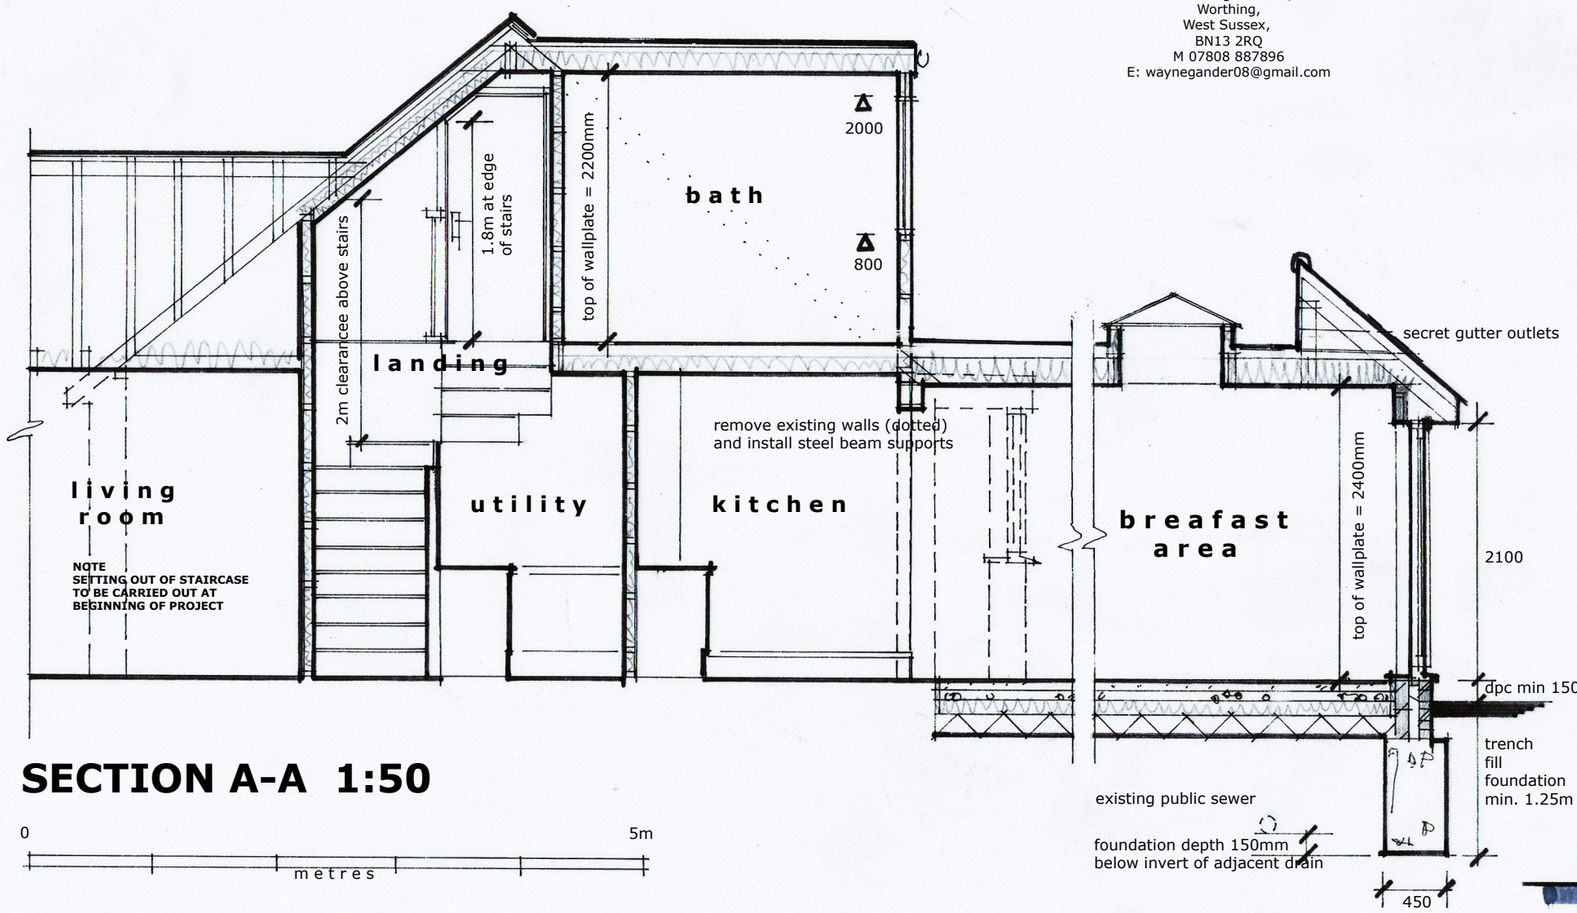


SECTION A-A 1:50

0 5m
metres

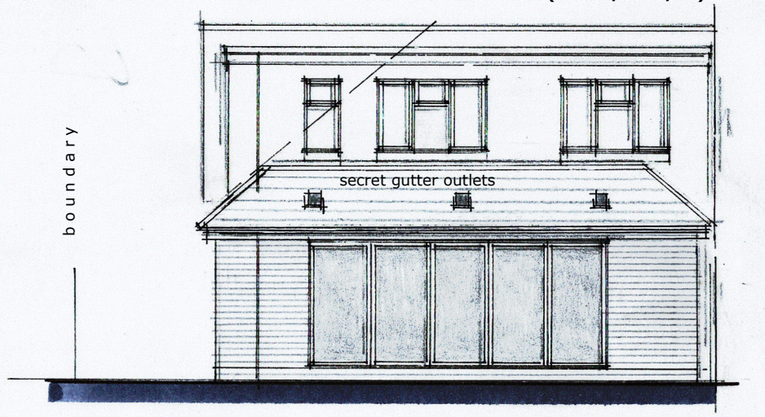

REAR (e)

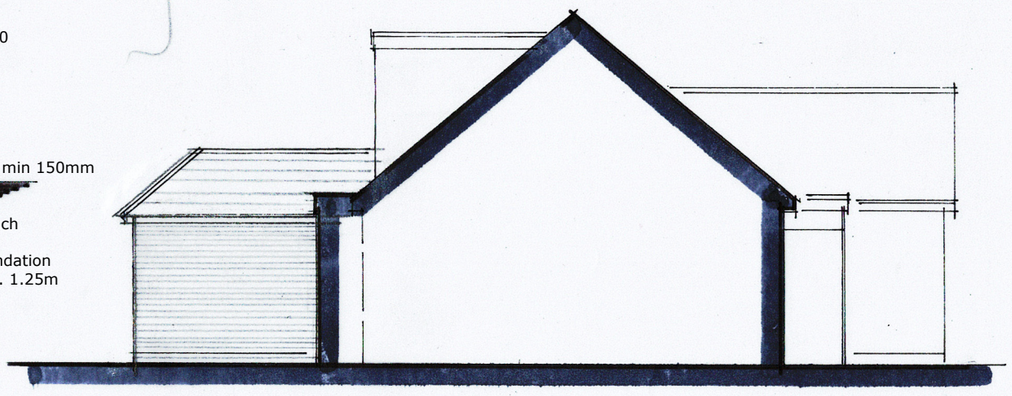

SIDE (n)

Revisions A - rear extension in reduced to 3m alongside boundary and roof changed to a false pitched roof 20/5/24

16 PLANTATION RISE, WORTHING
Proposed elevations WT/PR/05 (g/f extension) Rev A

March 2024