1 Clarence Crt. Brighton Rd. Worthing BN11 2ER

13 July 2023

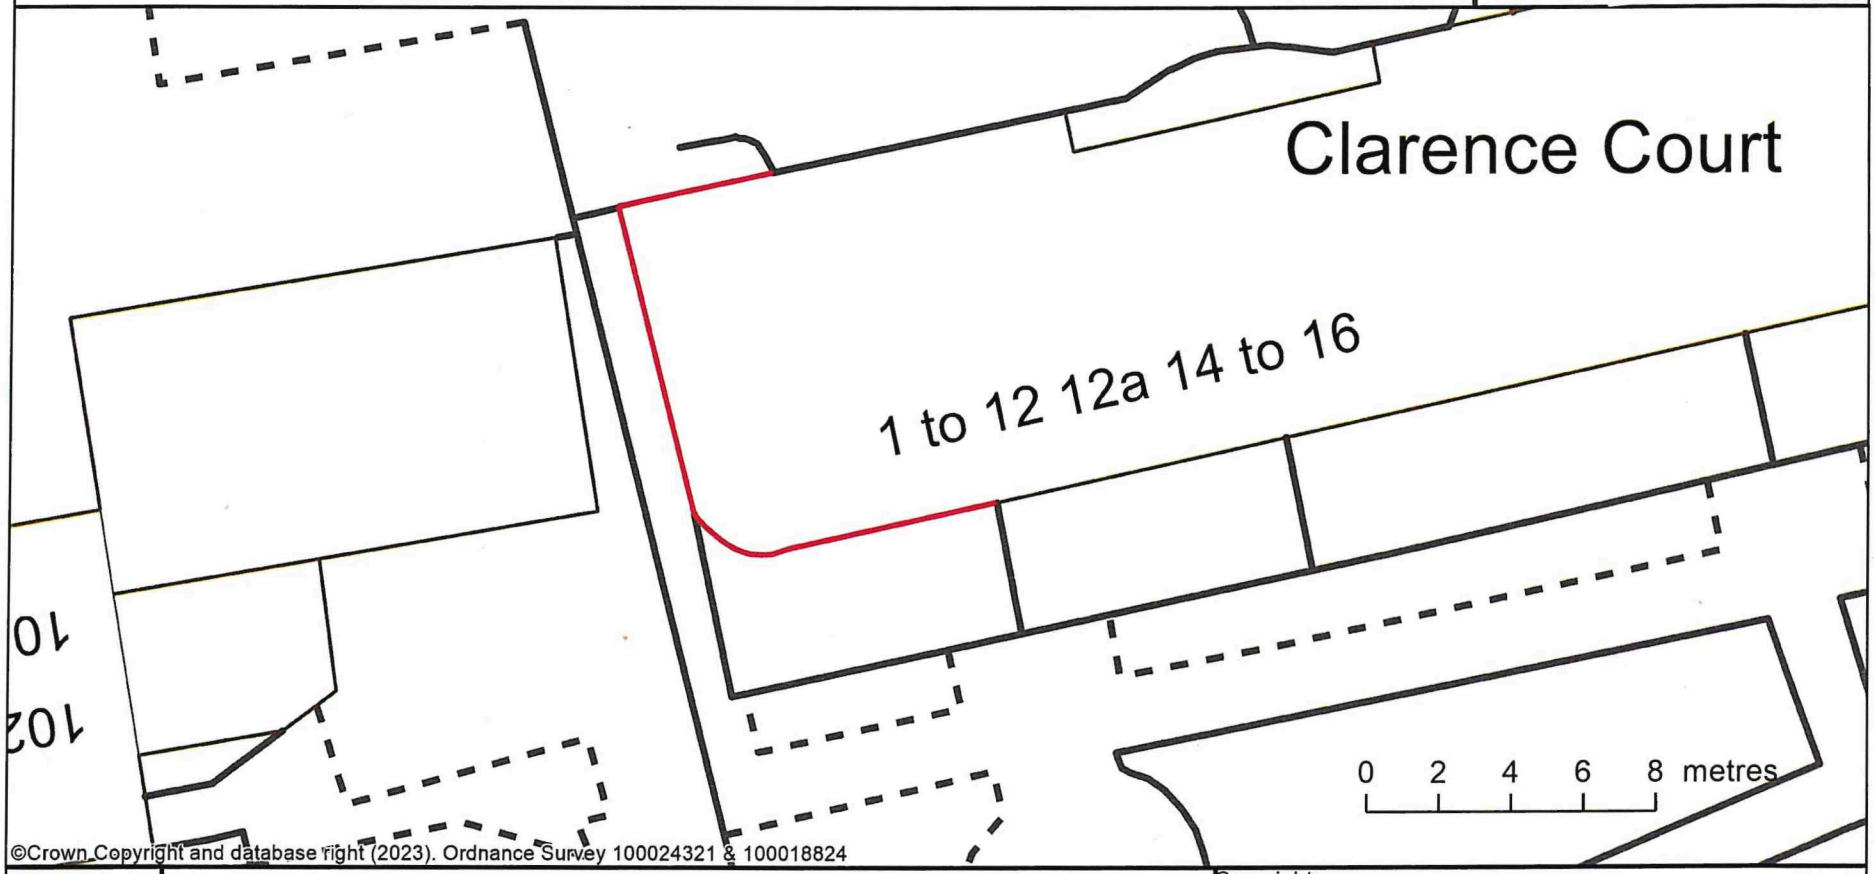

©Crown Copyright and database right (2023). Ordnance Survey 100024321 & 100018824

1:200 Block Plan

Mike Peckham

Copyright:

This map is reproduced from Ordnance Survey material with the permission of Ordnance Survey on behalf of the Controller of Her Majesty's Stationery Office Crown Copyright. Unauthorised reproduction infringes Crown copyright and may lead to prosecution or civil proceedings. Licence Number 100024321 & 100018824, 2018