From: Martine Self
Sent: 30 June 2015 10:39
To: Hannah Barker; jo.morin@adur-worthing.gov.uk
Subject: Fwd: New Fence Plan
Attachments: 150 Old Fort Road New Fence Proposal.pdf

Dear Ms Morin
Herewith revised plans. I hope they meet with your approval.
regards
Martine Self

FRONT VIEW

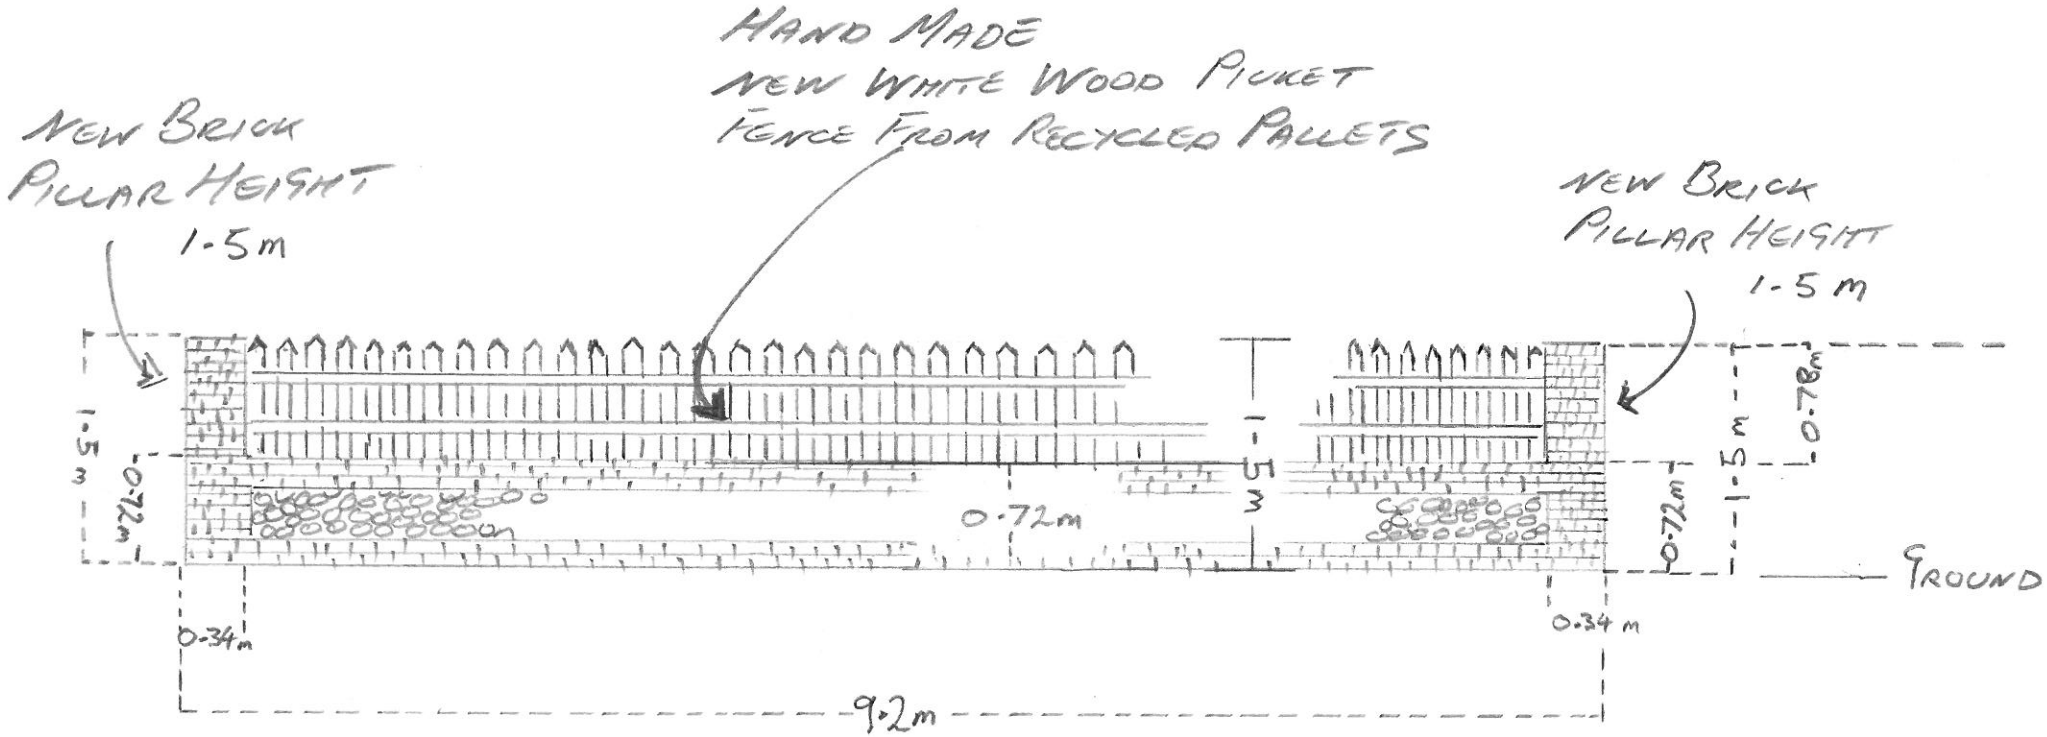
HAND MADE
NEW WHITE WOOD PICKET
FENCE FROM RECYCLED PALLETS
NEW BRICK
PILLAR HEIGHT
1.5m
NEW BRICK
PILLAR HEIGHT
1.5 m
1.5 m
0.72m
0.72m
1.5 m
0.72m
1.5 m
0.78m
GROUND
0.34m
0.34 m
9.2m

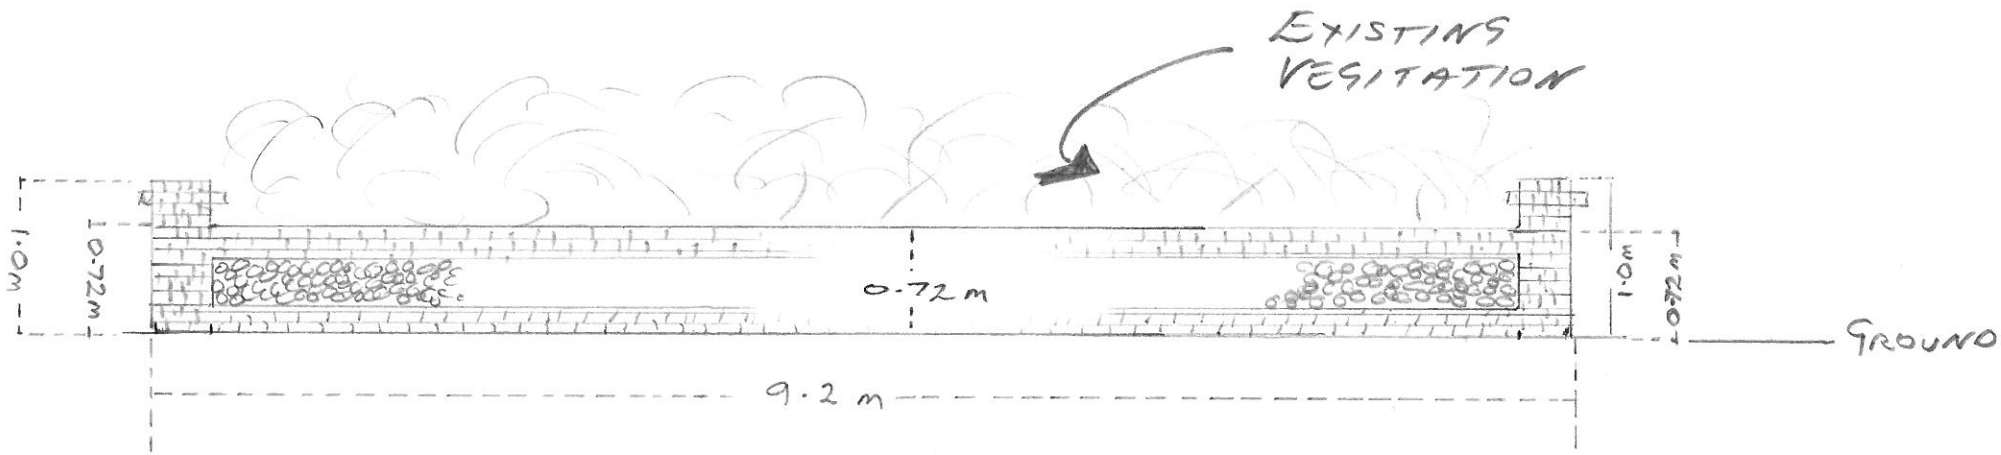
EXISTING
VEGITATION
1.0m
0.72m
0.72 m
1.0m
0.72 m
GROUND
9.2 m