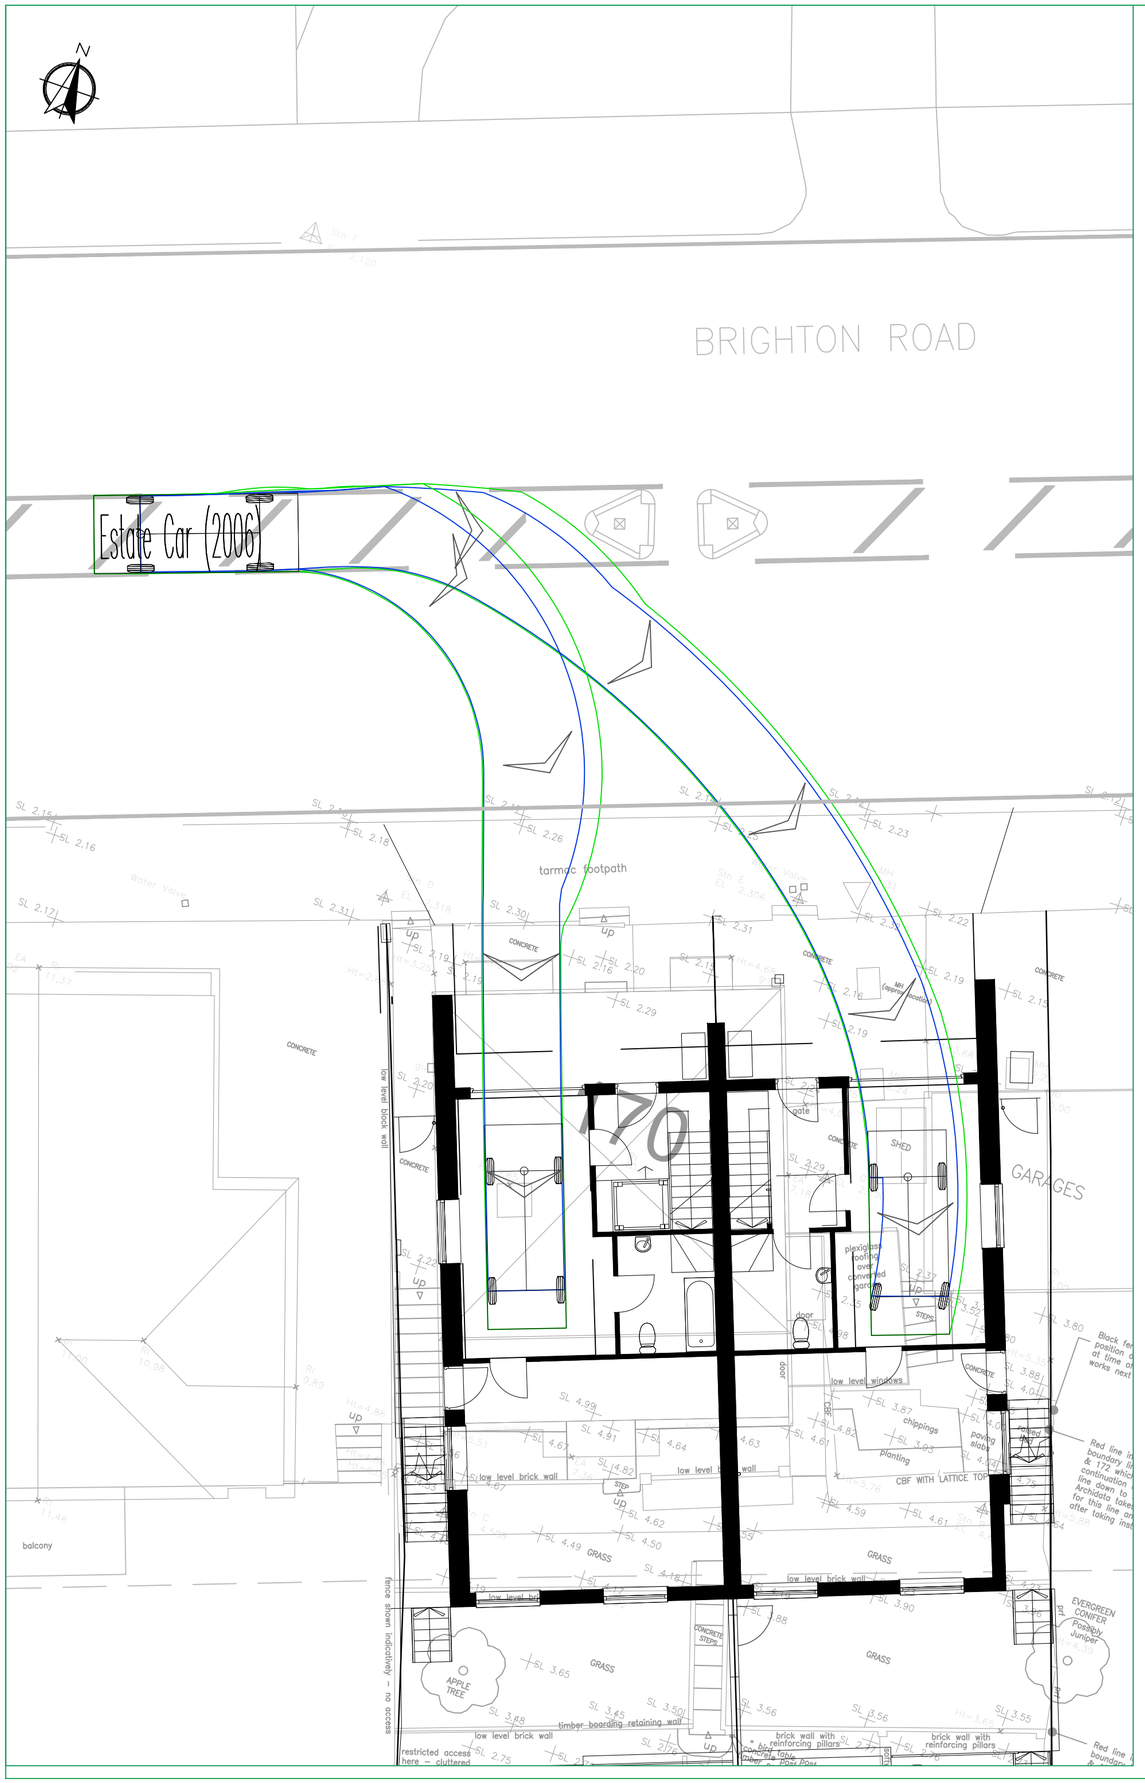

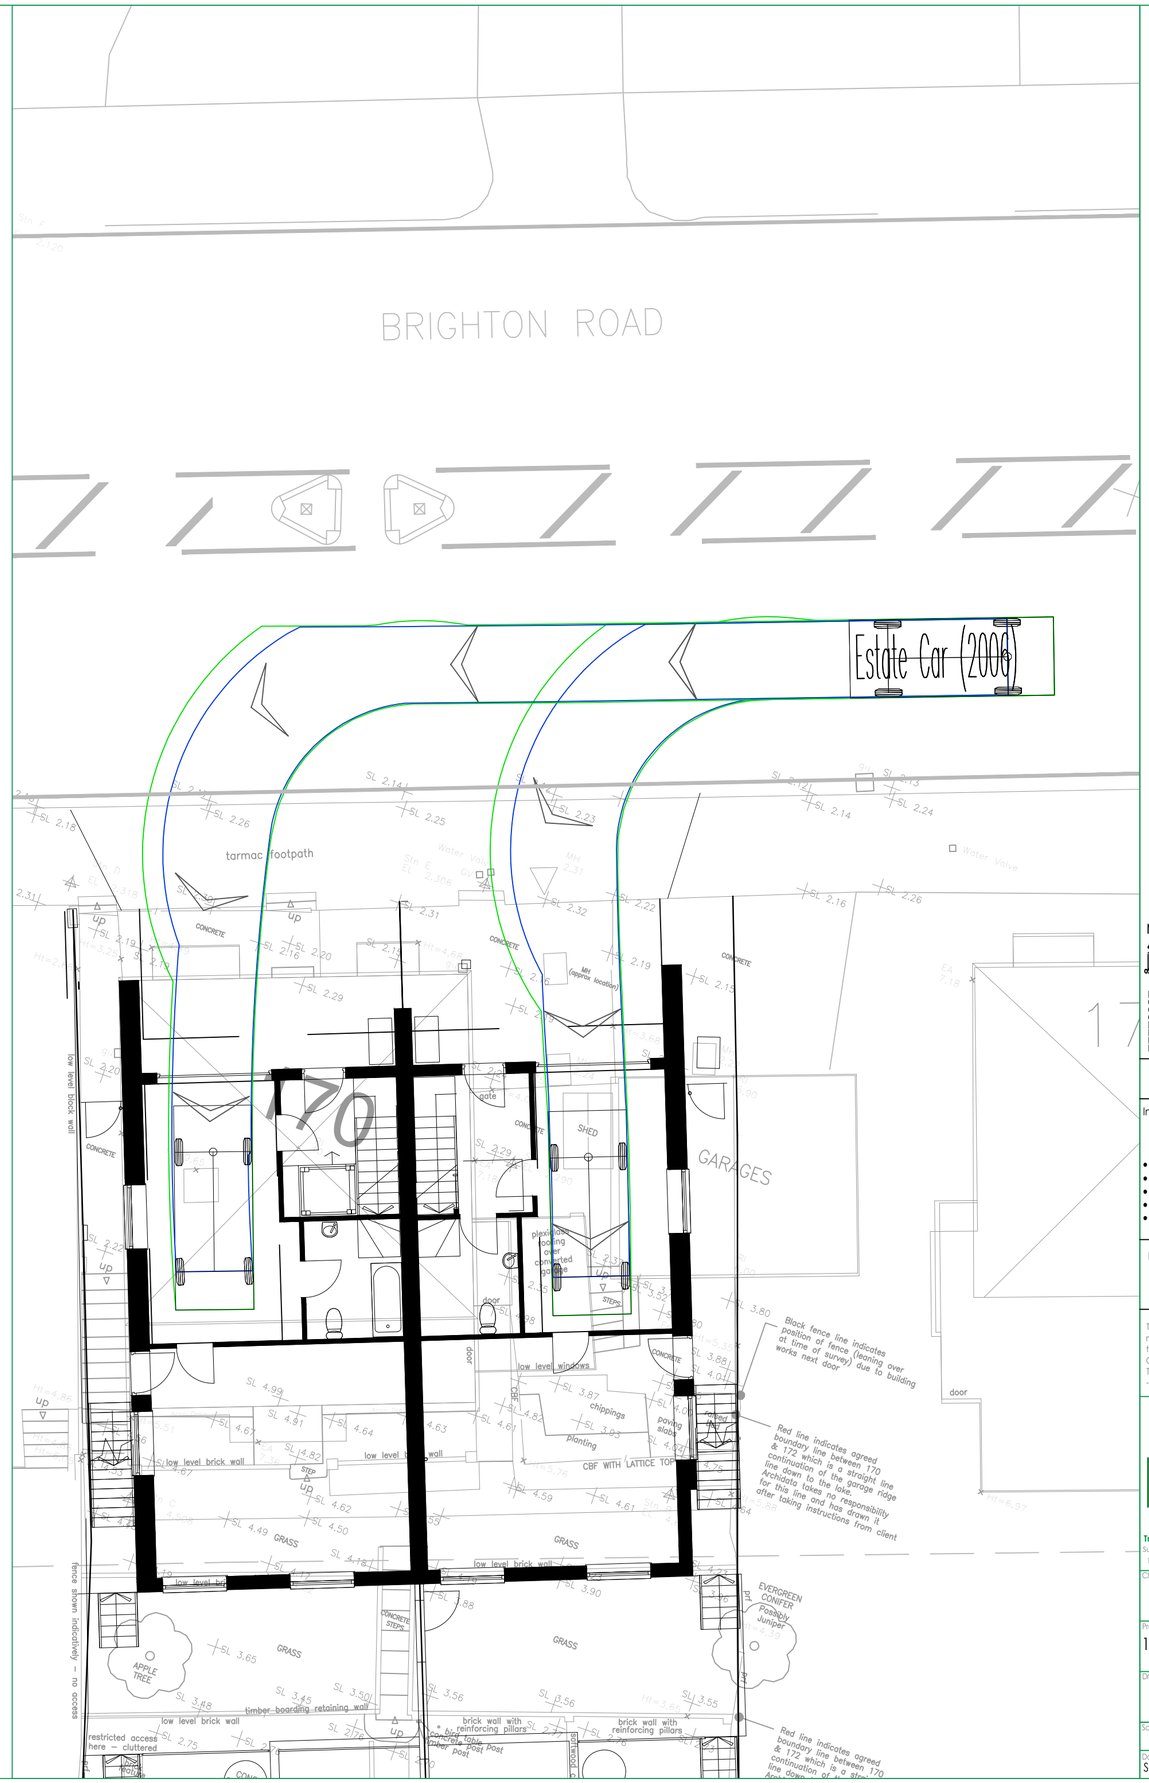

A2

-LEGEND-

Existing Road Markings



Estate Car (2006)	
Overall Length	4.710m
Overall Width	1.804m
Overall Body Height	1.442m
Min Body Ground Clearance	0.207m
Max Track Width	1.756m
Lock to lock time	4.00s
Kerb to Kerb Turning Radius	5.950m

RESIDUAL HAZARDS

In addition to the hazards/risks normally associated with the type of work detailed on this drawing, note the following:

- Buried Services
- Overhead Cable
- Working in Live Carriageway
- Public Being truck by Plant
- Hazardous Substances

It is assumed that all works will be carried out by a competent contractor working, where appropriate, to an approved risk assessment and method statement

This map is based on or reproduced from Ordnance Survey material with the permission of Ordnance Survey on behalf of the controller of Her Majesty's Stationary Office (c) Crown Copyright. Licence Number: AL100037123
This drawing is based upon Ordnance Survey mapping - RGP accept no liability for any inaccuracies with the data.

rgp
Transport Planning and Infrastructure Design Consultants
Suite 2, West Barn, Norton Lane, Westergate, Chichester, PO20 3AF
Tel: 01243 210 418
www.rgp.co.uk

Client
Cityzen Design

Project
170/170a Brighton Road, Lancing

Drawing Title
Vehicle Swept Path Analysis

Scale	Drawn By	Checked By	Approved By
1:100	SMO	ALB	PMR

Date	Drawing No.	Rev.
September 2018	2018-4512-001	-